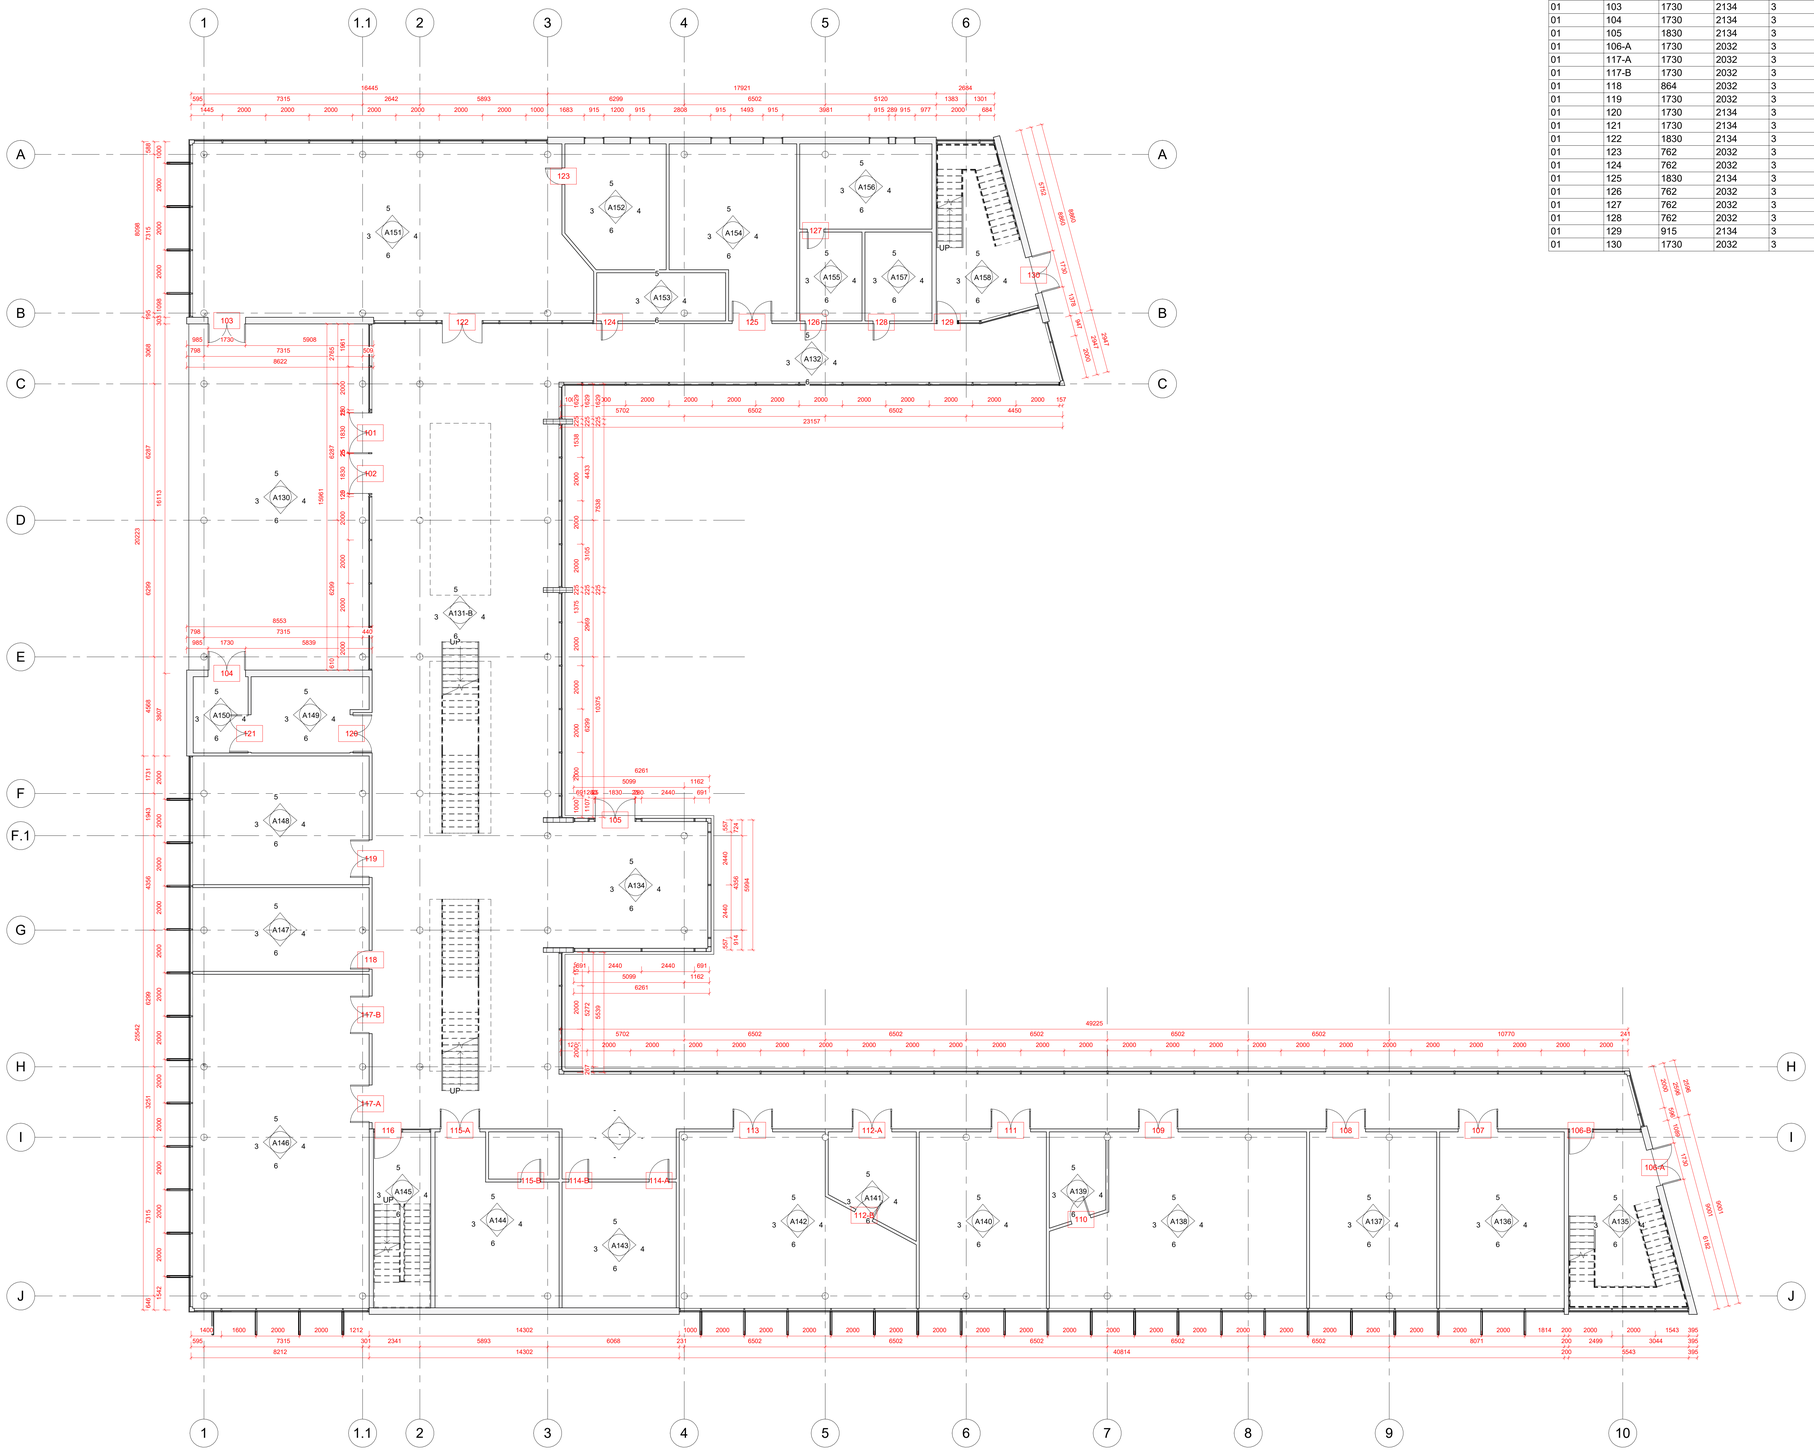


Door Schedule						
Level	Door #	Size		Hardware Group	Fire Rating	Comments
		Width	Height			
01	101	1830	2134	3	FD30	
01	102	1830	2134	3	FD30	
01	103	1730	2134	3	FD30	
01	104	1730	2134	3	FD30	
01	105	1830	2134	3	FD30	
01	106-A	1730	2032	3	FD30	
01	117-A	1730	2032	3	FD30	
01	117-B	1730	2032	3	FD30	
01	118	864	2032	3	FD30	
01	119	1730	2032	3	FD30	
01	120	1730	2134	3	FD30	
01	121	1730	2134	3	FD30	
01	122	1830	2134	3	FD30	
01	123	762	2032	3	FD30	
01	124	762	2032	3	FD30	
01	125	1830	2134	3	FD30	
01	126	762	2032	3	FD30	
01	127	762	2032	3	FD30	
01	128	762	2032	3	FD30	
01	129	915	2134	3	FD60	
01	130	1730	2032	3	FD30	

www.ideatura.ai

No.	Description	Date

Owner

Project Name


GA - 01

Project number	Project Number
Date	Issue Date
Drawn by	Author
Checked by	Checker

A101

Scale 1 : 100

2026-03-09 12:36:15

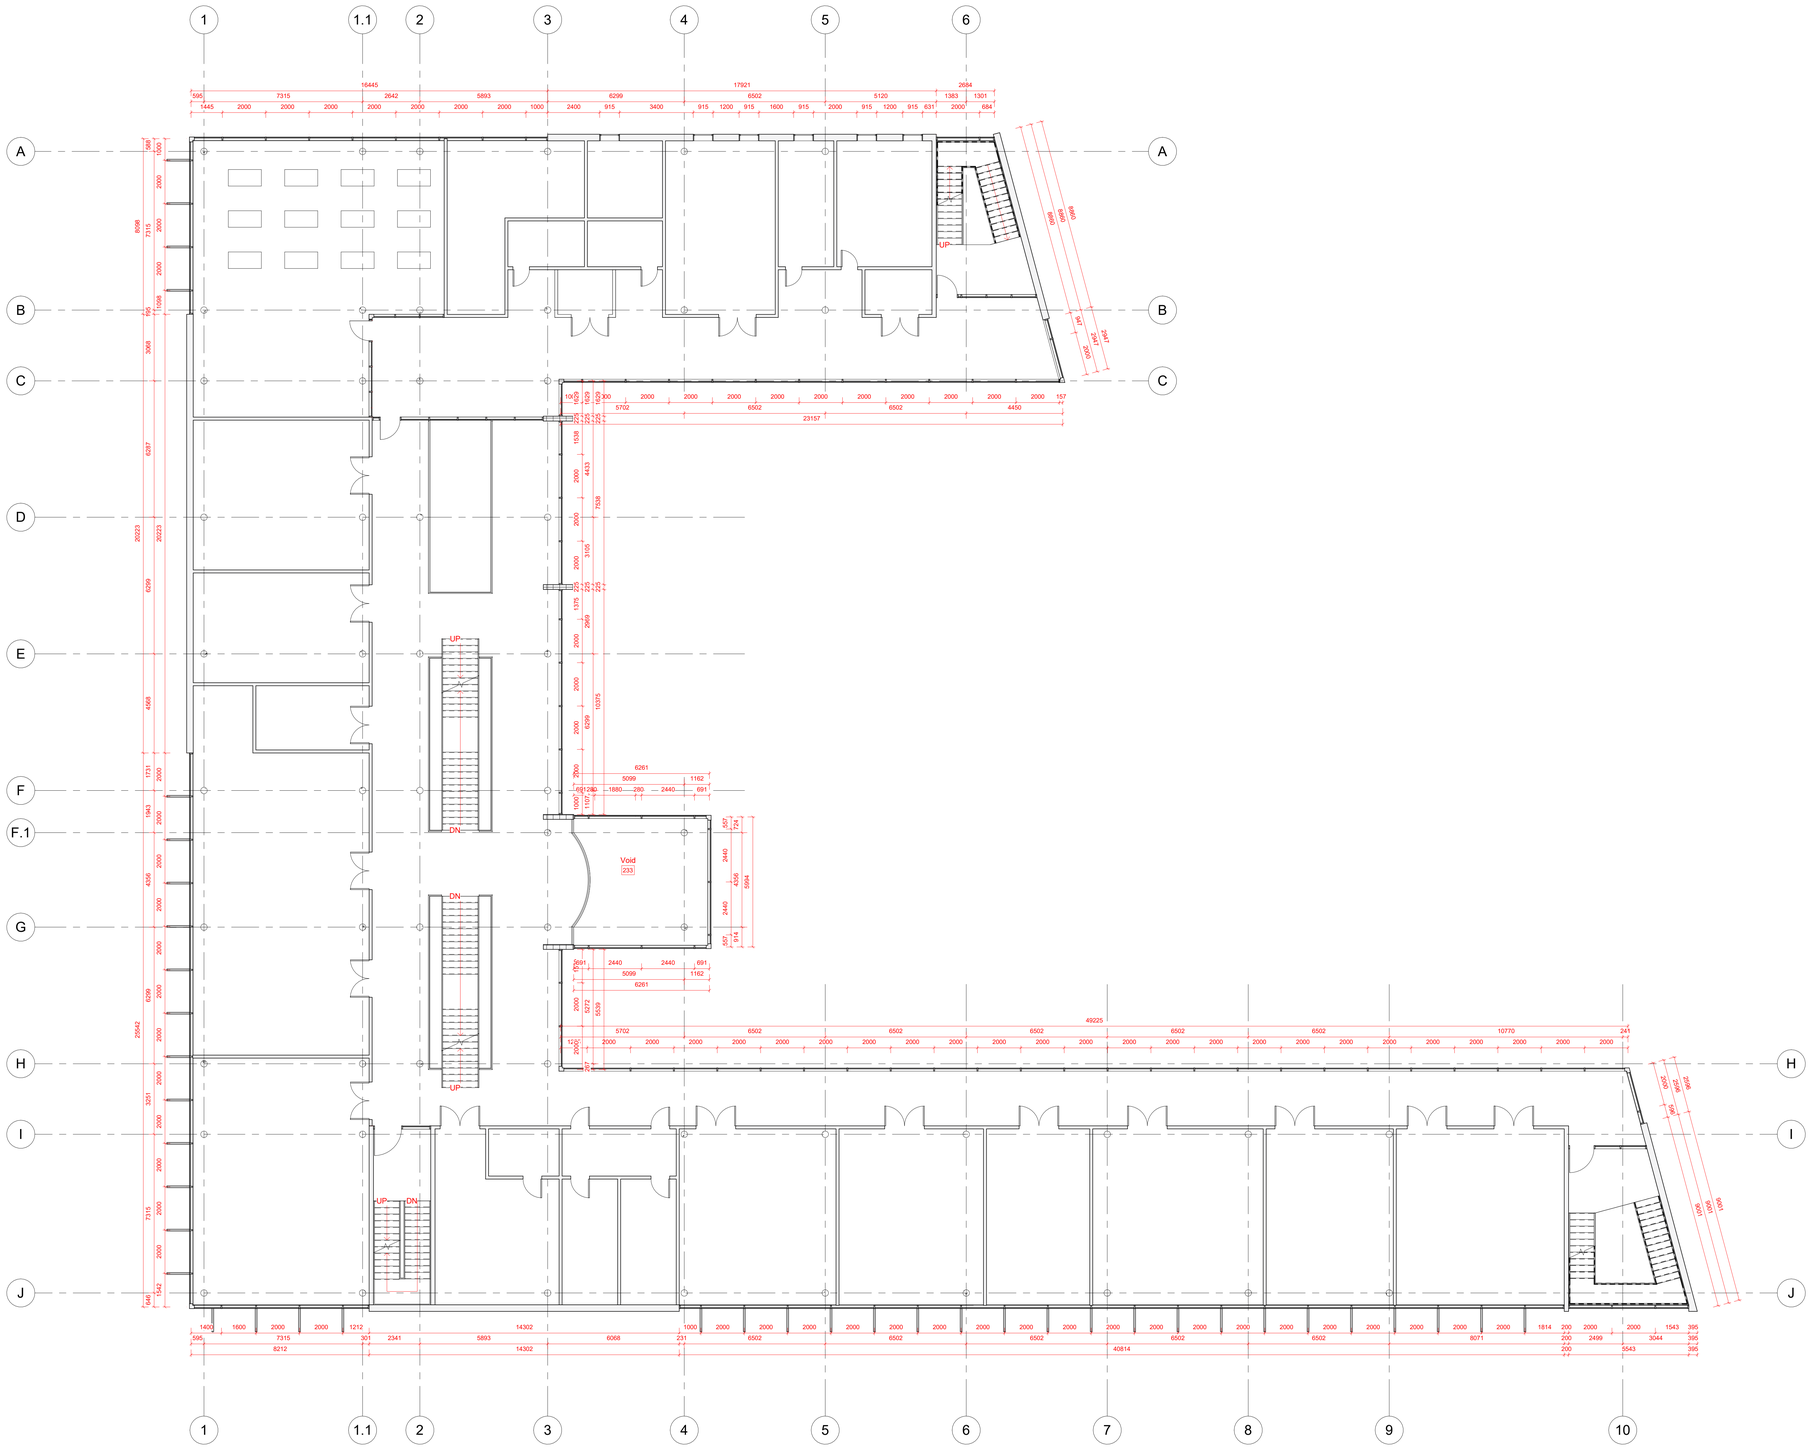

www.ideatura.ai

No.	Description	Date

Owner

Project Name


GA - 02

Project number	Project Number
Date	Issue Date
Drawn by	Author
Checked by	Checker

A102

Scale 1 : 100

2026-03-09 12:36:18

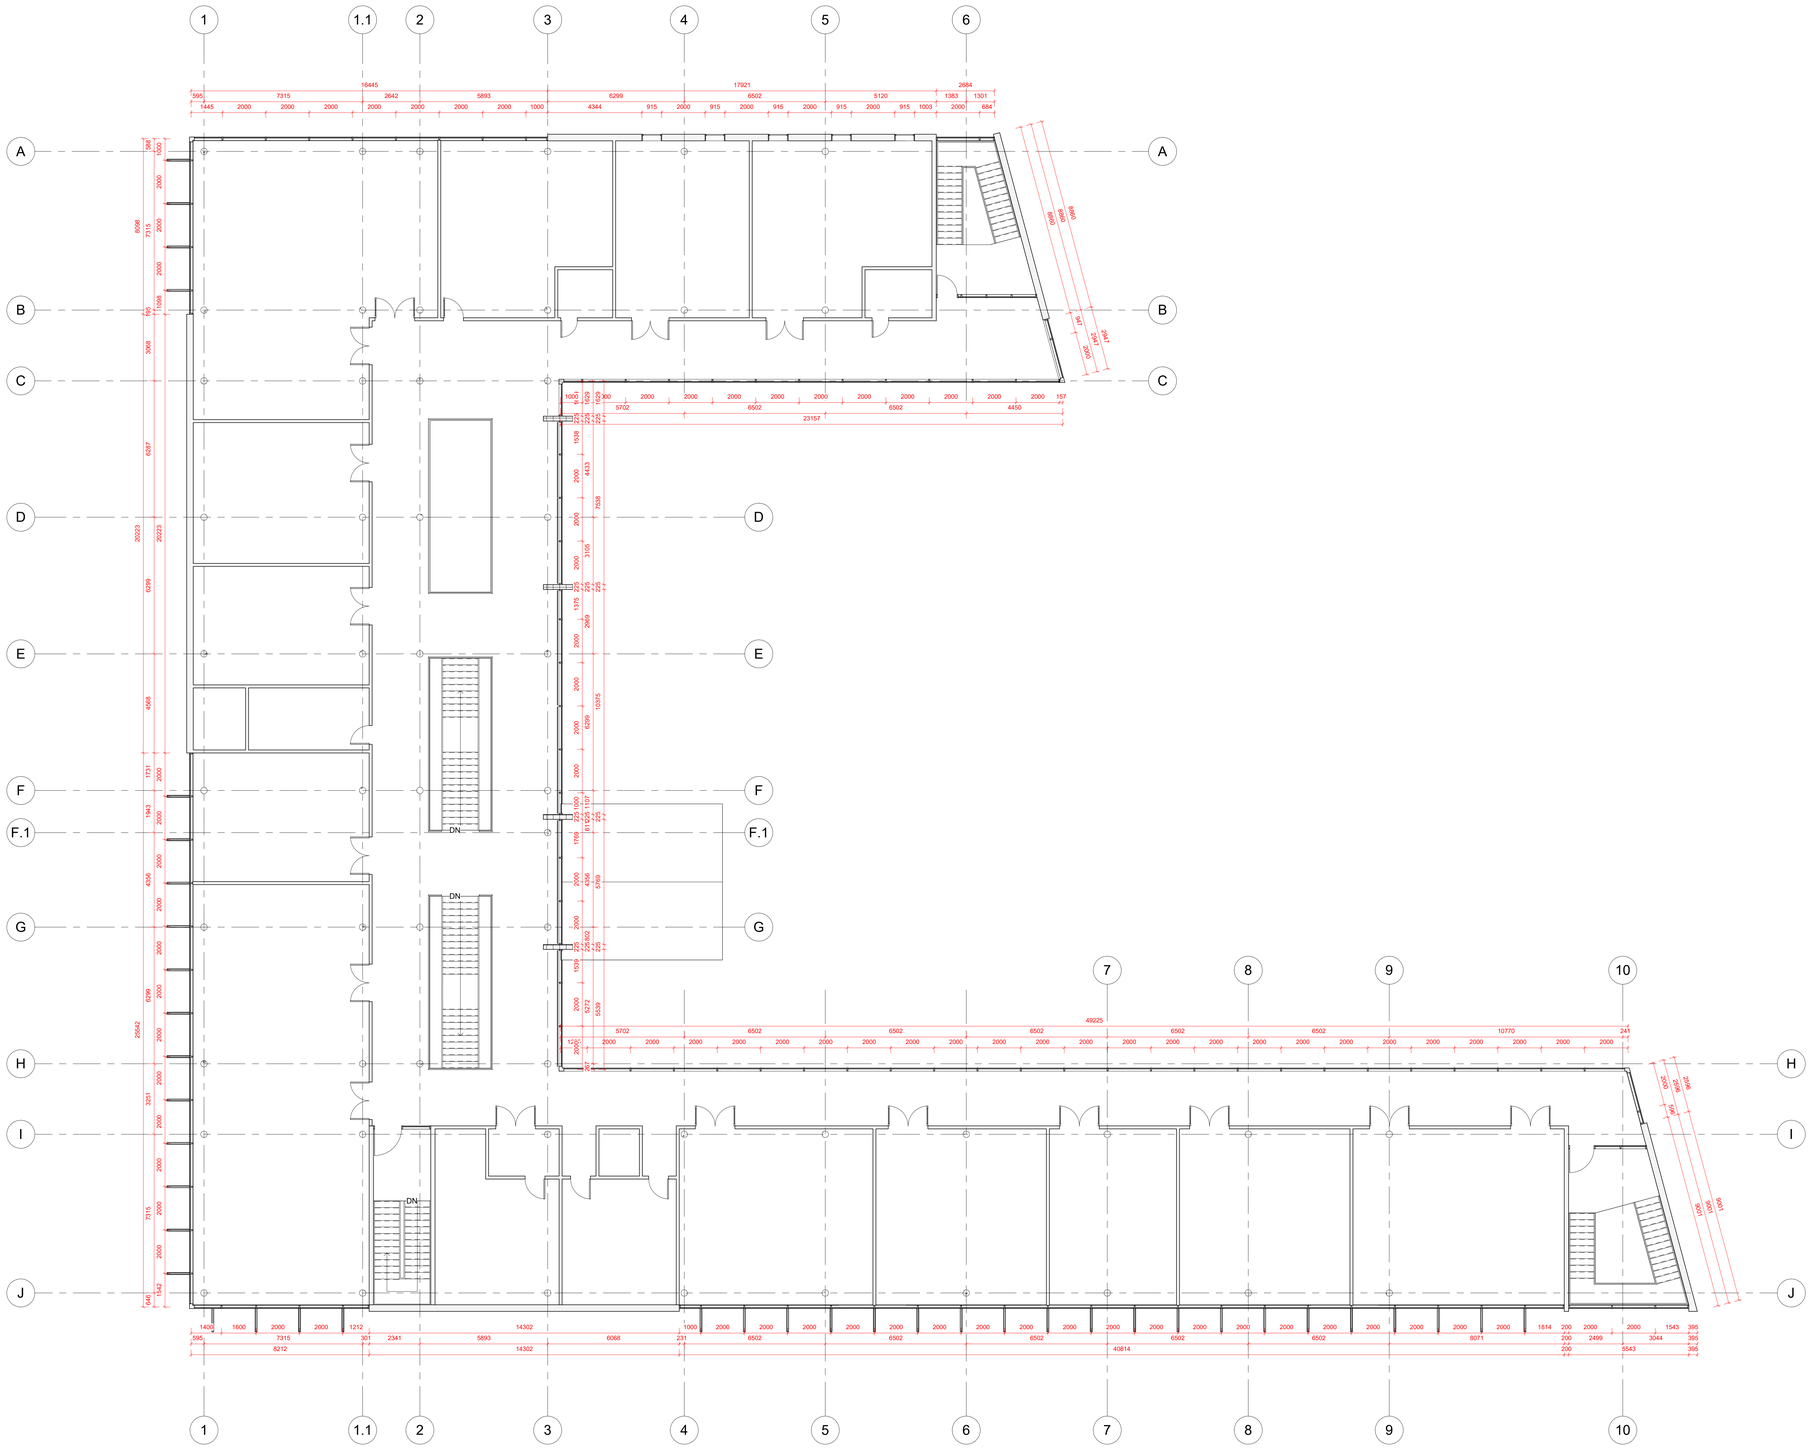

www.ideatura.ai

No.	Description	Date

Owner

Project Name


GA - 03

Project number	Project Number
Date	Issue Date
Drawn by	Author
Checked by	Checker


A103

Scale 1 : 100


2026-03-09 12:36:19

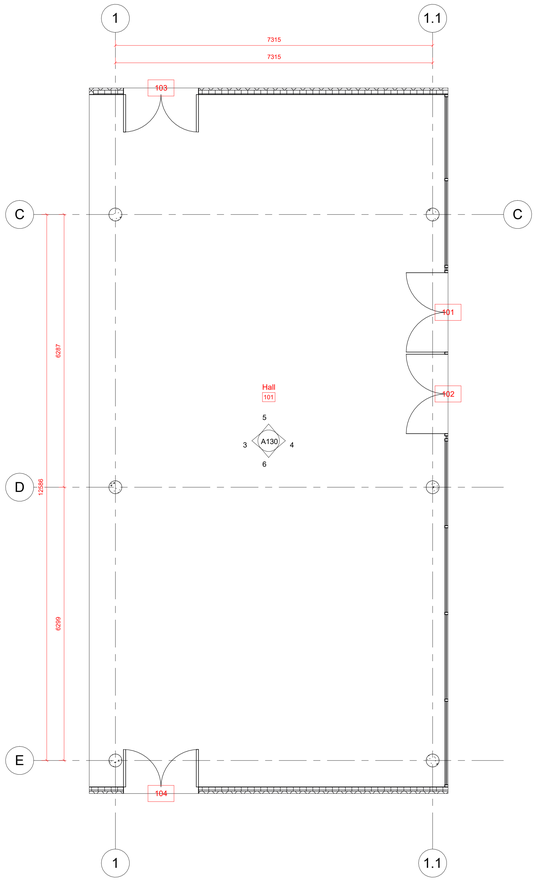


1 Room Plan - 101 - Hall
1 : 50

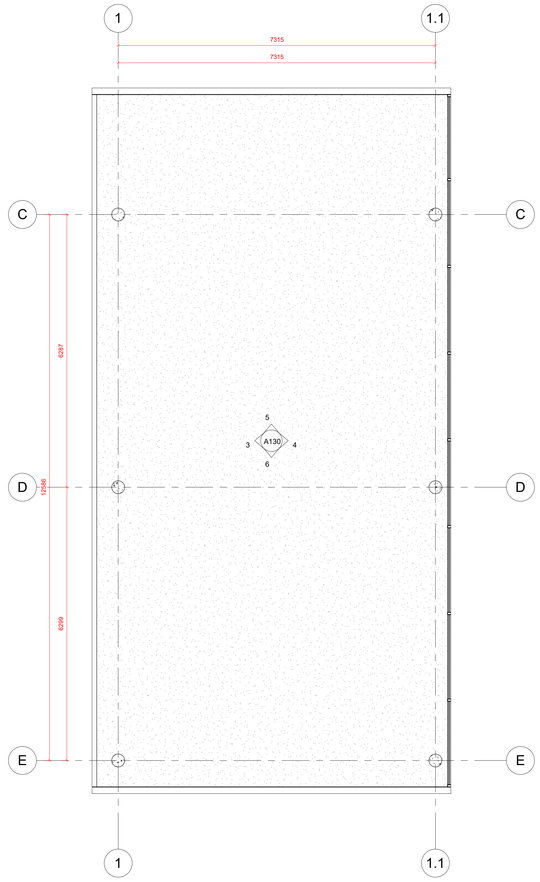


2 Room Ceiling Plan - 101 - Hall
1 : 50

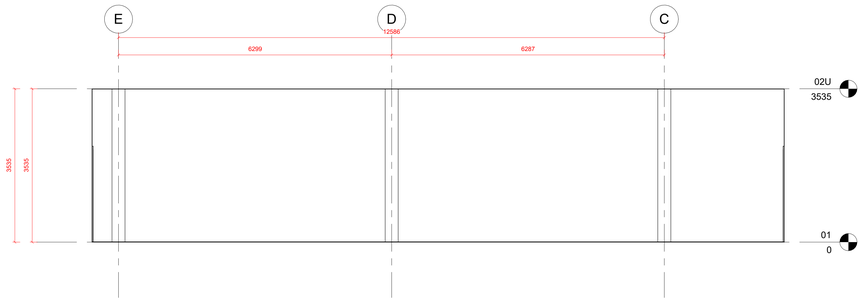


3 Room Elevation - 101 - Hall - north
1 : 50

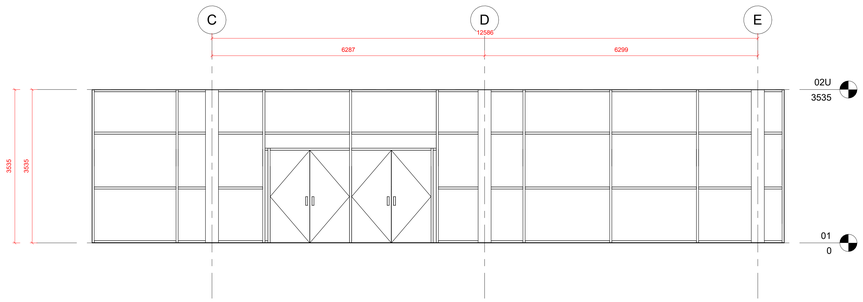

4 Room Elevation - 101 - Hall - south
1 : 50

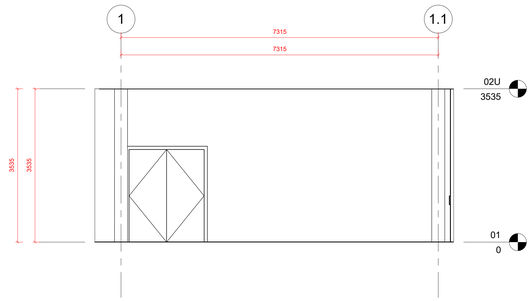

5 Room Elevation - 101 - Hall - east
1 : 50

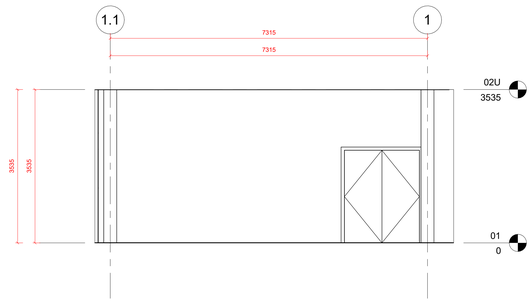

6 Room Elevation - 101 - Hall - west
1 : 50

www.ideatura.ai

No.	Description	Date

Owner

Project Name


Room Layout - 101 - Hall

Project number	Project Number
Date	Issue Date
Drawn by	Author
Checked by	Checker

A130


Scale 1 : 50

2026-03-09 12:36:21

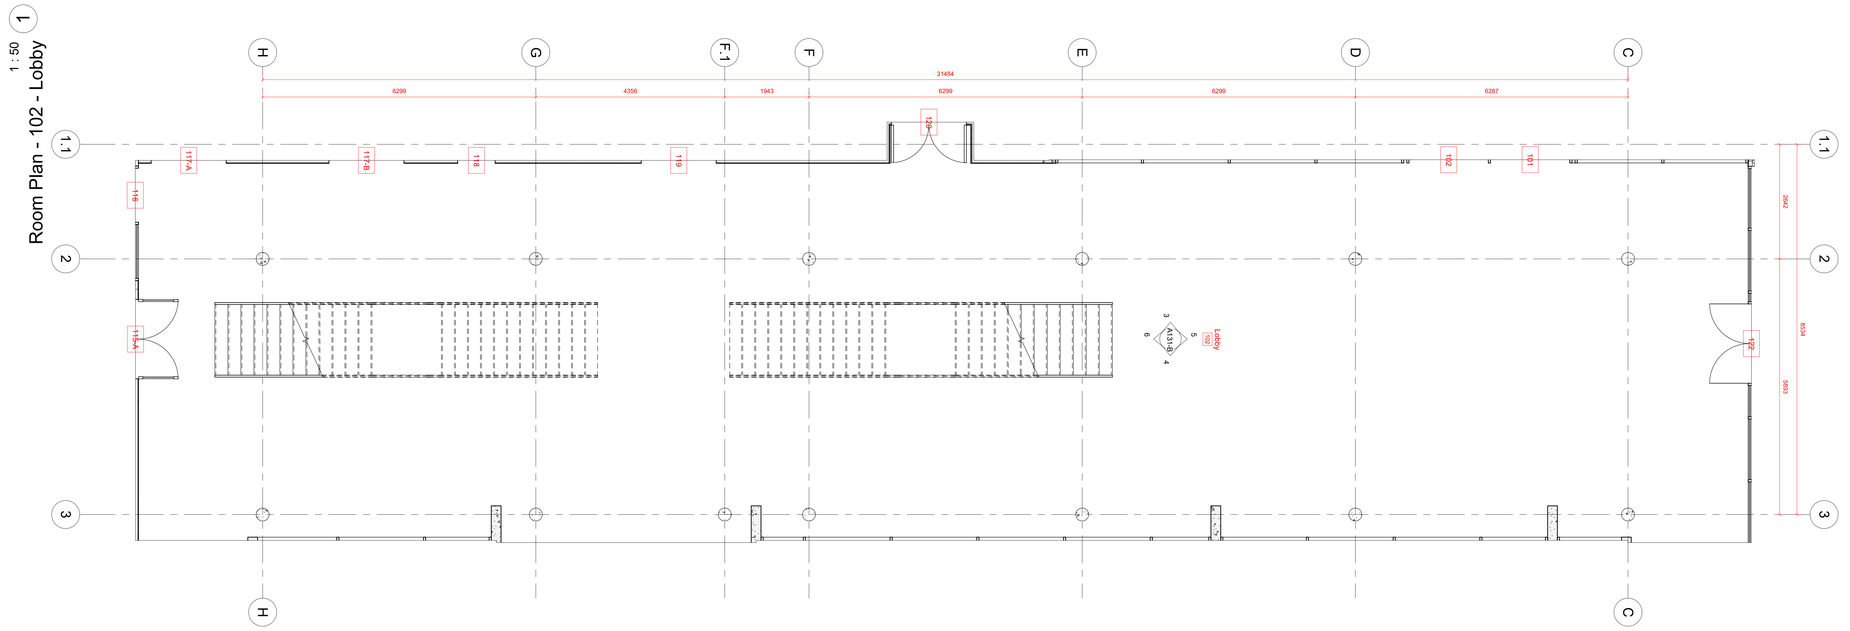

Room Plan - 102 - Lobby

1 : 50

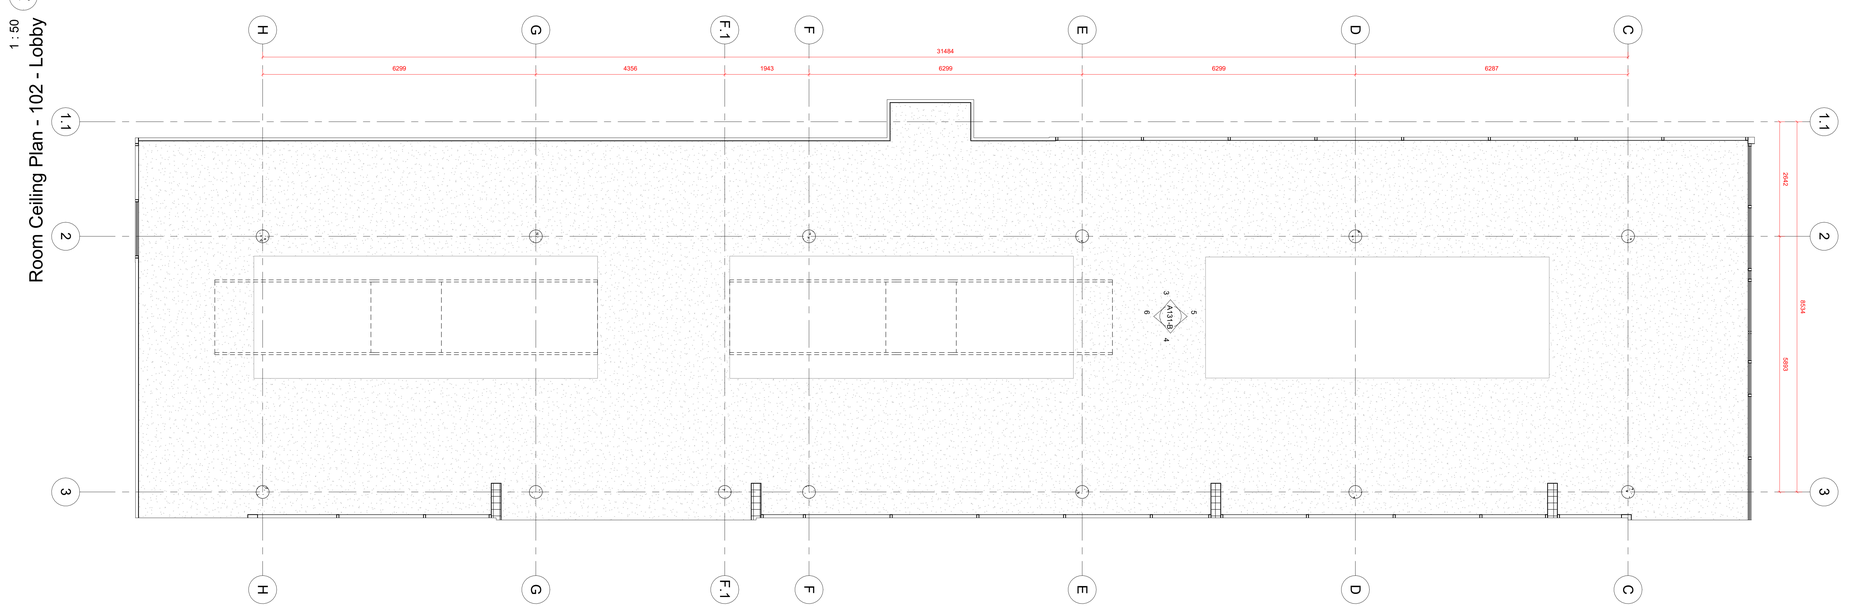

Room Ceiling Plan - 102 - Lobby

1 : 50

www.ideatura.ai

No.	Description	Date

Owner

Project Name


Room Layout - 102 - Lobby

Project number	Project Number
Date	Issue Date
Drawn by	Author
Checked by	Checker


A131-A

Scale 1 : 50


2026-03-09 12:36:21

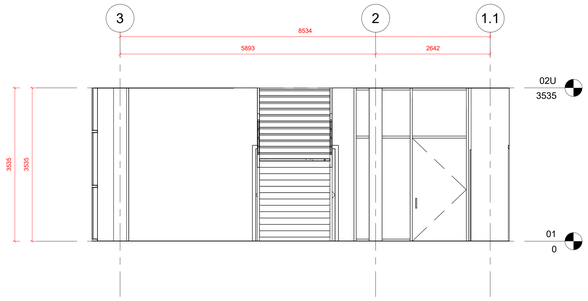


6 Room Elevation - 102 - Lobby - west
1 : 50

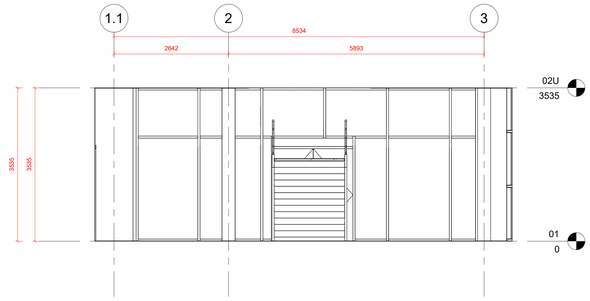

5 Room Elevation - 102 - Lobby - east
1 : 50

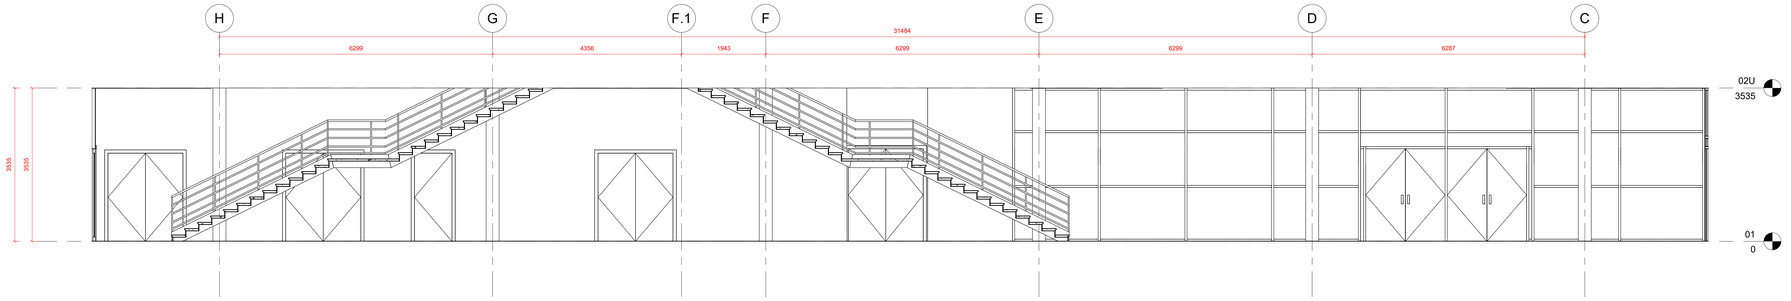

3 Room Elevation - 102 - Lobby - north
1 : 50

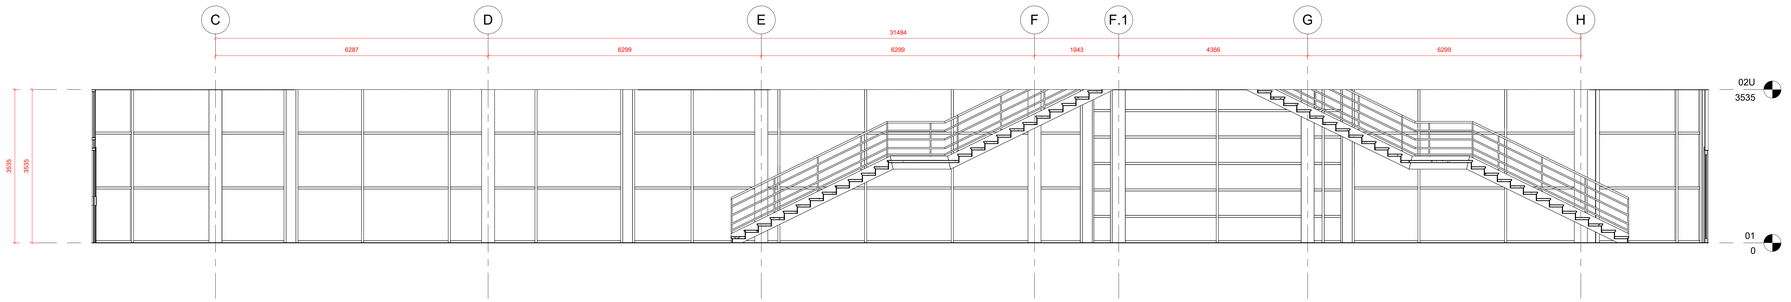

4 Room Elevation - 102 - Lobby - south
1 : 50

www.ideatura.ai

No.	Description	Date

Owner

Project Name


Room Layout - 102 - Lobby

Project number	Project Number
Date	Issue Date
Drawn by	Author
Checked by	Checker


A131-B

Scale 1 : 50


2026-03-09 12:36:22

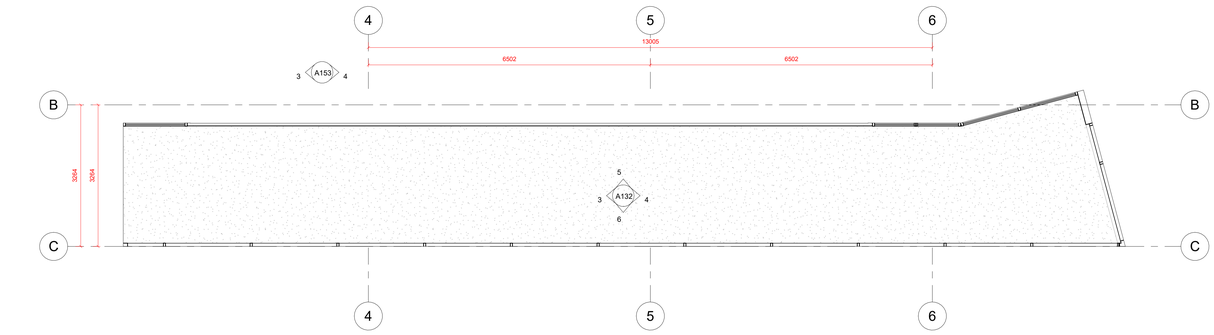


2 Room Ceiling Plan - 103 - Corridor 1
1 : 50

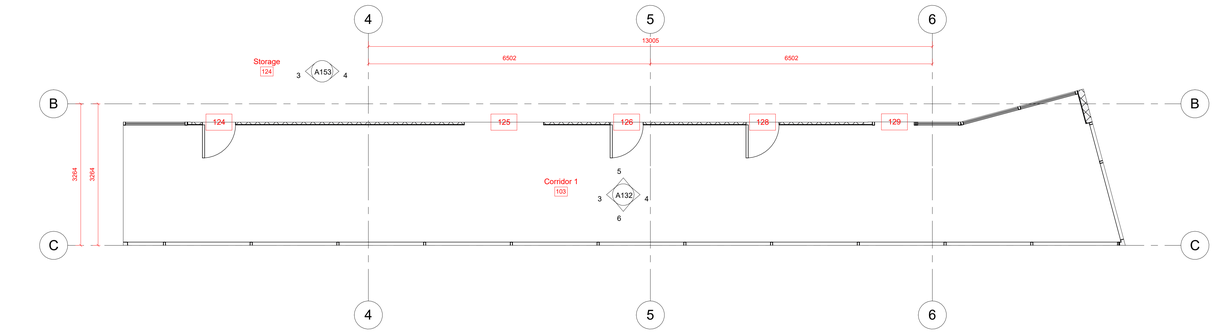


1 Room Plan - 103 - Corridor 1
1 : 50

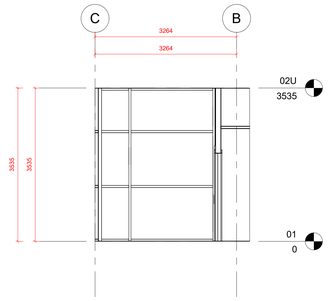


3 Room Elevation - 103 - Corridor 1 - north
1 : 50

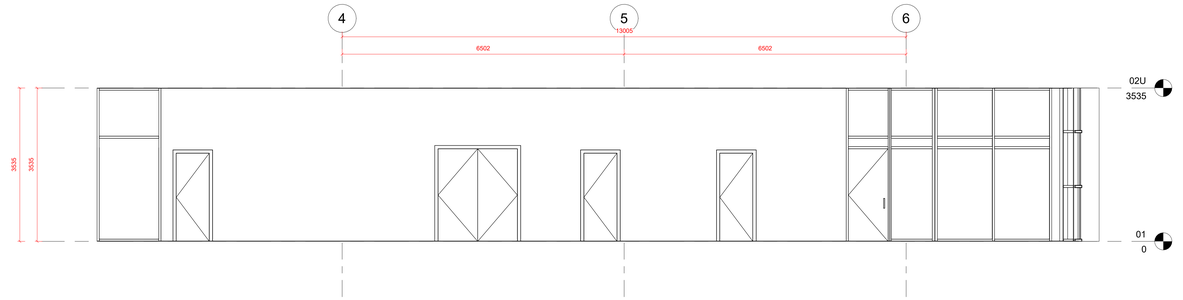

5 Room Elevation - 103 - Corridor 1 - east
1 : 50

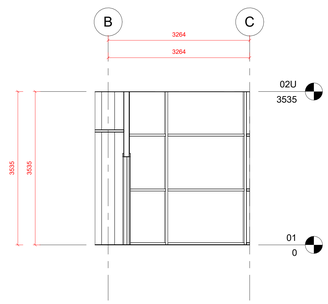

4 Room Elevation - 103 - Corridor 1 - south
1 : 50

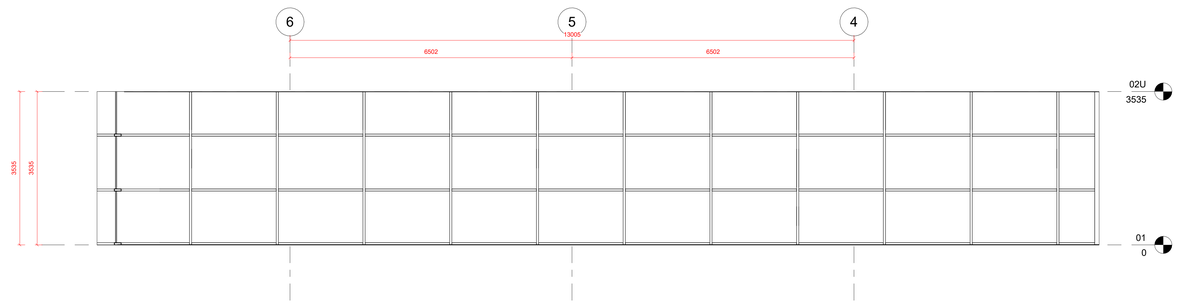

6 Room Elevation - 103 - Corridor 1 - west
1 : 50

www.ideatura.ai

No.	Description	Date

Owner

Project Name


Room Layout - 103 - Corridor 1

Project number	Project Number
Date	Issue Date
Drawn by	Author
Checked by	Checker


A132

Scale 1 : 50


2026-03-09 12:36:23

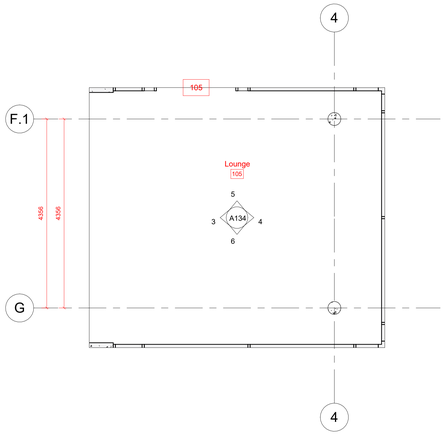


1 Room Plan - 105 - Lounge
1 : 50

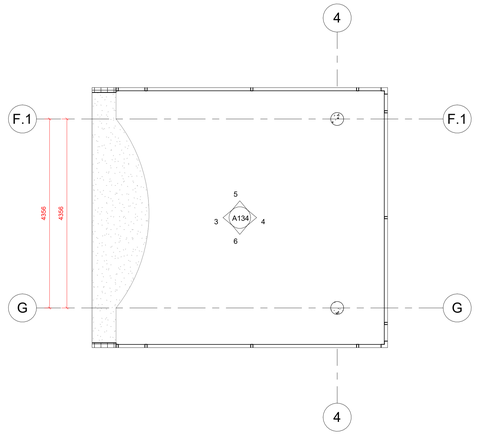


2 Room Ceiling Plan - 105 - Lounge
1 : 50

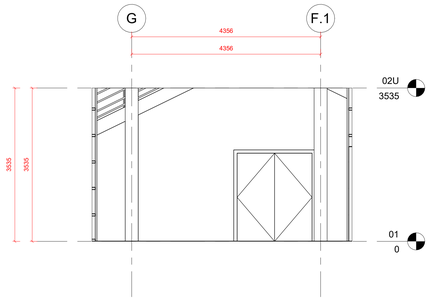


3 Room Elevation - 105 - Lounge - north
1 : 50

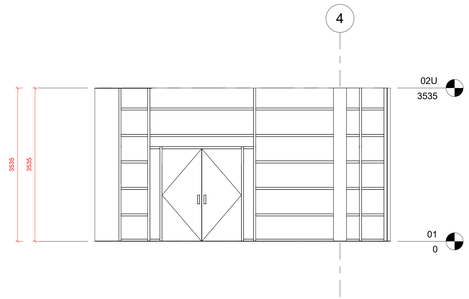

5 Room Elevation - 105 - Lounge - east
1 : 50

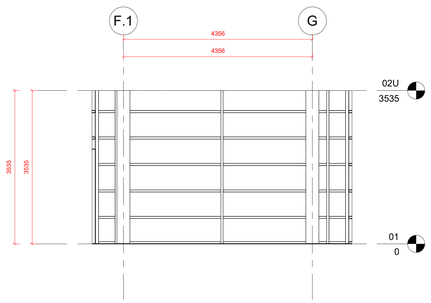

4 Room Elevation - 105 - Lounge - south
1 : 50

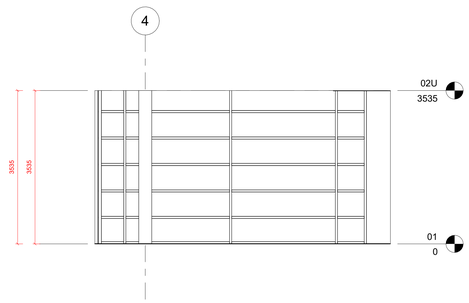

6 Room Elevation - 105 - Lounge - west
1 : 50

www.ideatura.ai

No.	Description	Date

Owner

Project Name


Room Layout - 105 - Lounge

Project number	Project Number
Date	Issue Date
Drawn by	Author
Checked by	Checker


A134

Scale 1 : 50


2026-03-09 12:36:24

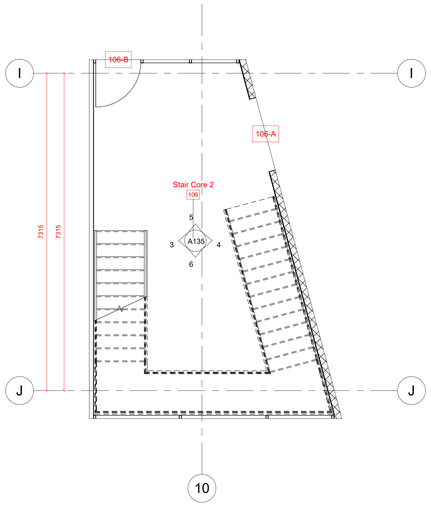


1 Room Plan - 106 - Stair Core 2
1 : 50

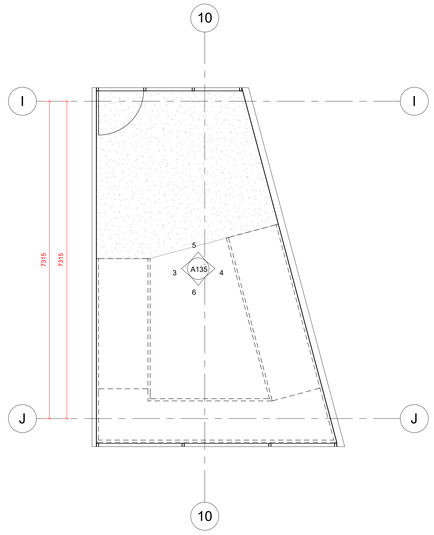


2 Room Ceiling Plan - 106 - Stair Core 2
1 : 50

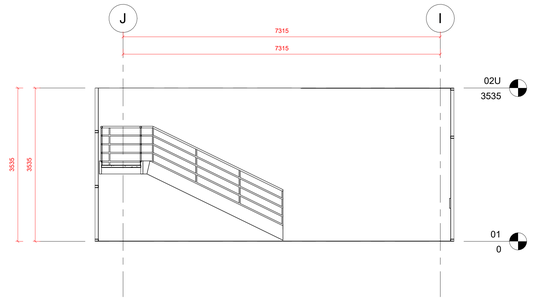


3 Room Elevation - 106 - Stair Core 2 - north
1 : 50

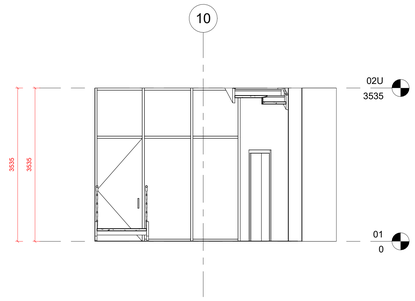

5 Room Elevation - 106 - Stair Core 2 - east
1 : 50

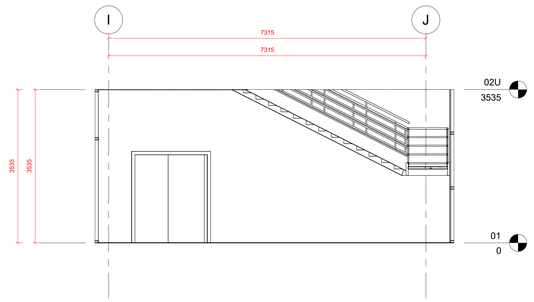

4 Room Elevation - 106 - Stair Core 2 - south
1 : 50

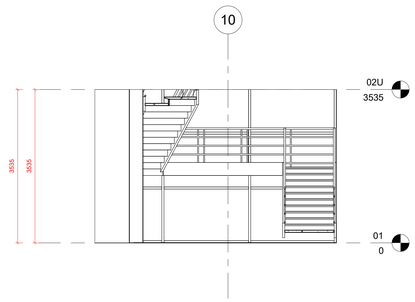

6 Room Elevation - 106 - Stair Core 2 - west
1 : 50

www.ideatura.ai

No.	Description	Date

Owner

Project Name


Room Layout - 106 - Stair Core 2

Project number	Project Number
Date	Issue Date
Drawn by	Author
Checked by	Checker


A135

Scale 1 : 50


2026-03-09 12:36:25

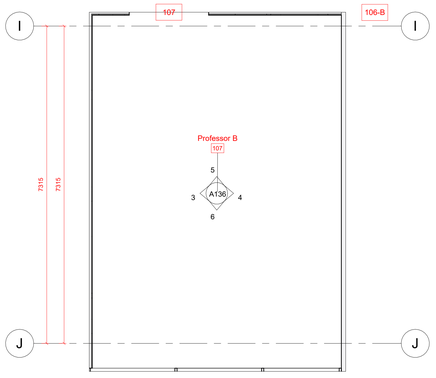


1 Room Plan - 107 - Professor B
1 : 50

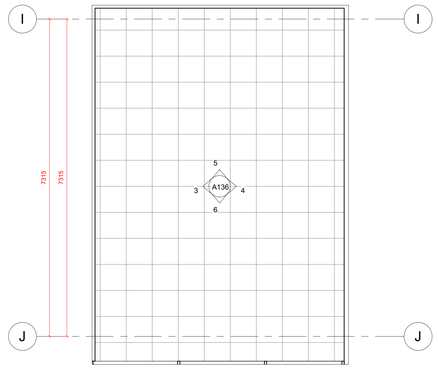


2 Room Ceiling Plan - 107 - Professor B
1 : 50

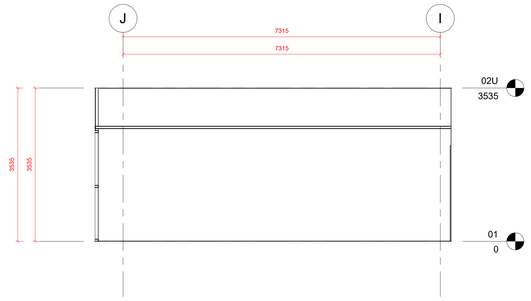


3 Room Elevation - 107 - Professor B - north
1 : 50

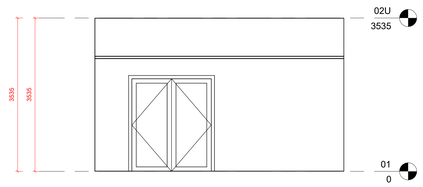

5 Room Elevation - 107 - Professor B - east
1 : 50

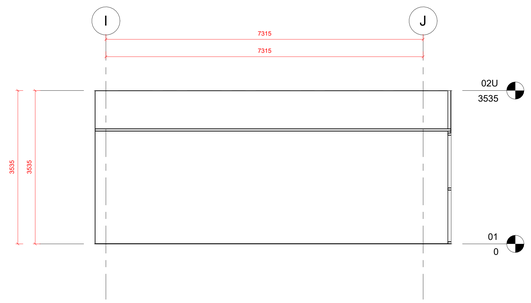

4 Room Elevation - 107 - Professor B - south
1 : 50

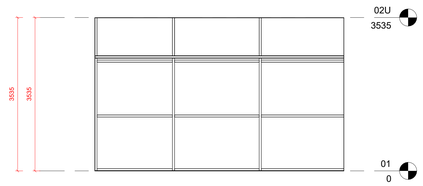

6 Room Elevation - 107 - Professor B - west
1 : 50

www.ideatura.ai

No.	Description	Date

Owner

Project Name


Room Layout - 107 - Professor B

Project number	Project Number
Date	Issue Date
Drawn by	Author
Checked by	Checker


A136

Scale 1 : 50


2026-03-09 12:36:26

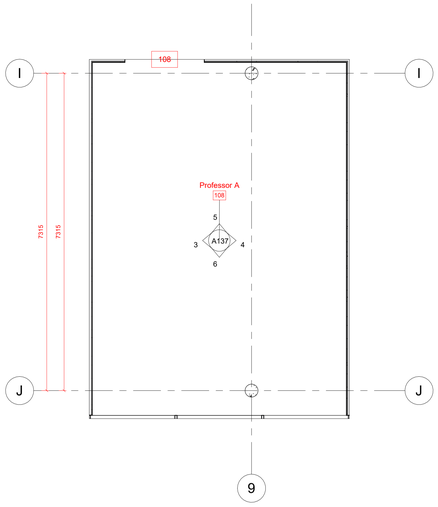


1 Room Plan - 108 - Professor A
1 : 50

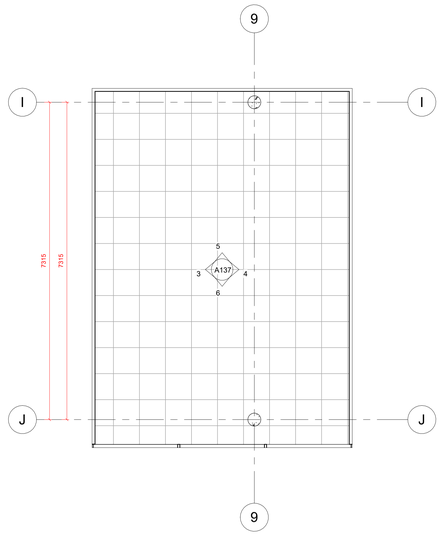


2 Room Ceiling Plan - 108 - Professor A
1 : 50

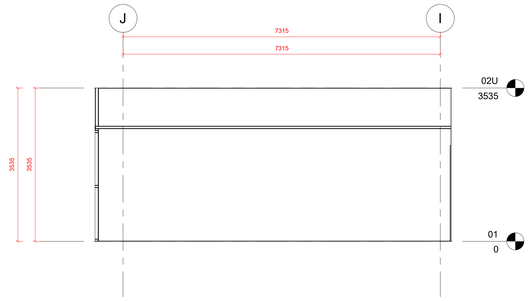


3 Room Elevation - 108 - Professor A - north
1 : 50

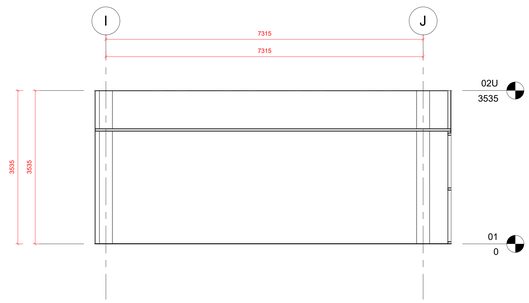

4 Room Elevation - 108 - Professor A - south
1 : 50

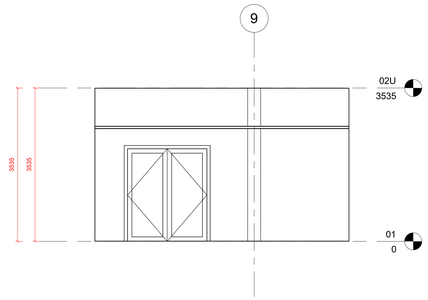

5 Room Elevation - 108 - Professor A - east
1 : 50

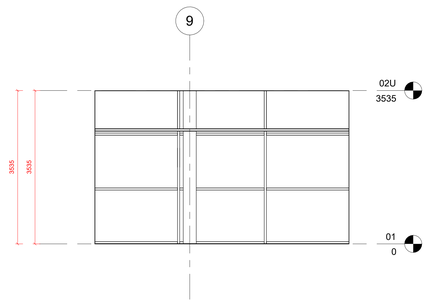

6 Room Elevation - 108 - Professor A - west
1 : 50

www.ideatura.ai

No.	Description	Date

Owner

Project Name


Room Layout - 108 - Professor A

Project number	Project Number
Date	Issue Date
Drawn by	Author
Checked by	Checker


A137

Scale 1 : 50


2026-03-09 12:36:27

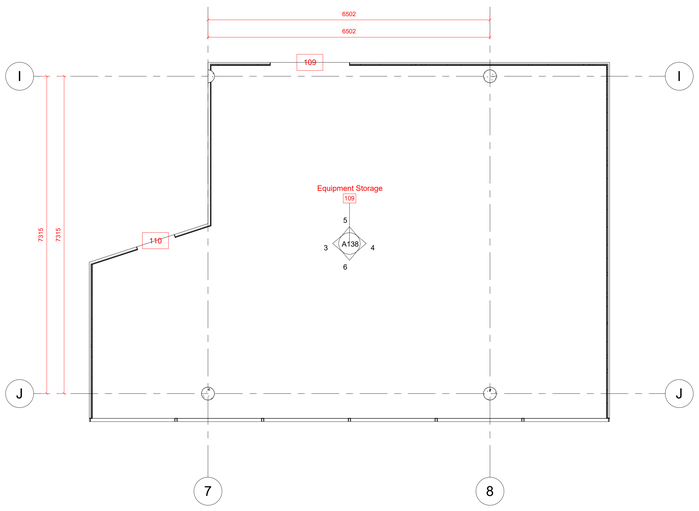


1 Room Plan - 109 - Equipment Storage
1 : 50

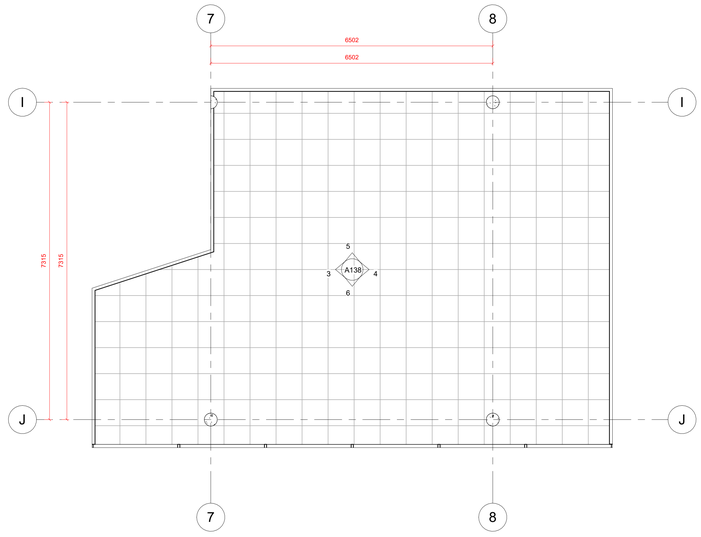


2 Room Ceiling Plan - 109 - Equipment Storage
1 : 50

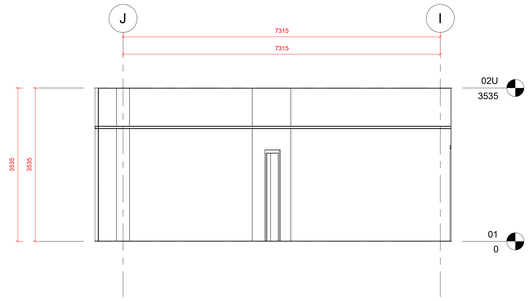


3 Room Elevation - 109 - Equipment Storage - north
1 : 50

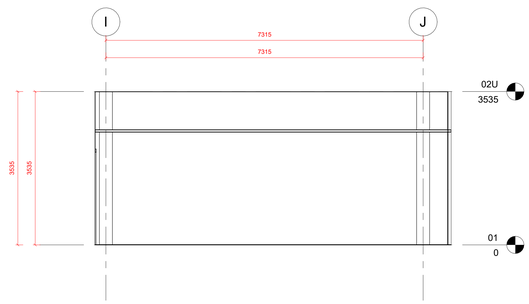

4 Room Elevation - 109 - Equipment Storage - south
1 : 50

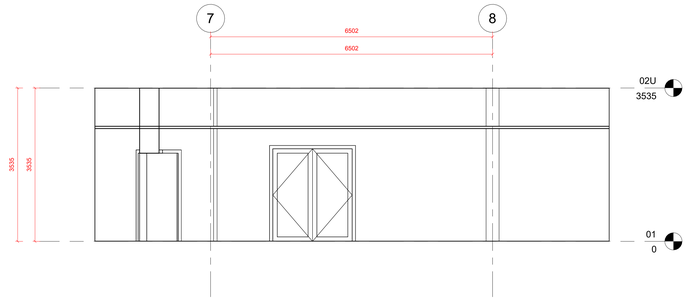

5 Room Elevation - 109 - Equipment Storage - east
1 : 50

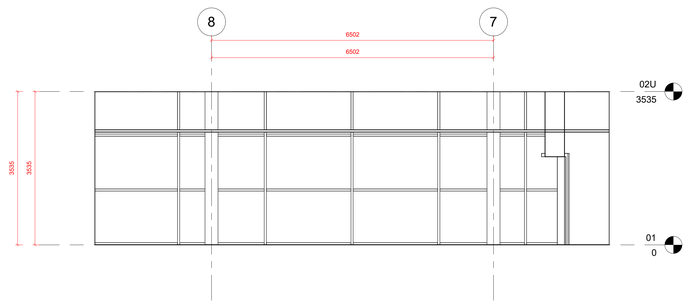

6 Room Elevation - 109 - Equipment Storage - west
1 : 50

www.ideatura.ai

No.	Description	Date

Owner

Project Name


Room Layout - 109 - Equipment Storage

Project number	Project Number
Date	Issue Date
Drawn by	Author
Checked by	Checker


A138

Scale 1 : 50


2026-03-09 12:36:28

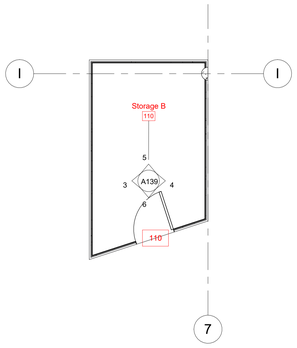


1 Room Plan - 110 - Storage B
1 : 50

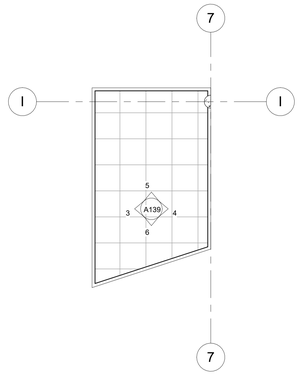


2 Room Ceiling Plan - 110 - Storage B
1 : 50

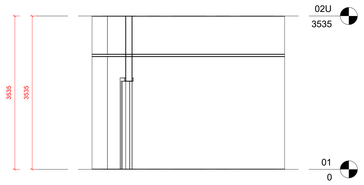


3 Room Elevation - 110 - Storage B - north
1 : 50

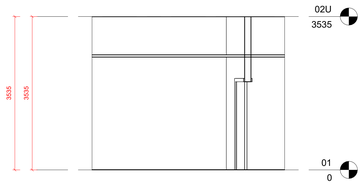

4 Room Elevation - 110 - Storage B - south
1 : 50

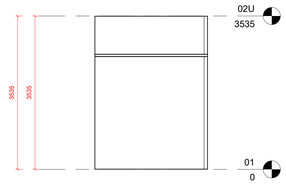

5 Room Elevation - 110 - Storage B - east
1 : 50

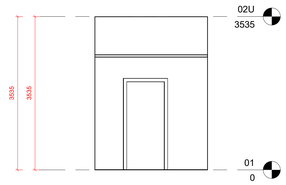

6 Room Elevation - 110 - Storage B - west
1 : 50

www.ideatura.ai

No.	Description	Date

Owner

Project Name


Room Layout - 110 - Storage B

Project number	Project Number
Date	Issue Date
Drawn by	Author
Checked by	Checker


A139

Scale 1 : 50


2026-03-09 12:36:29

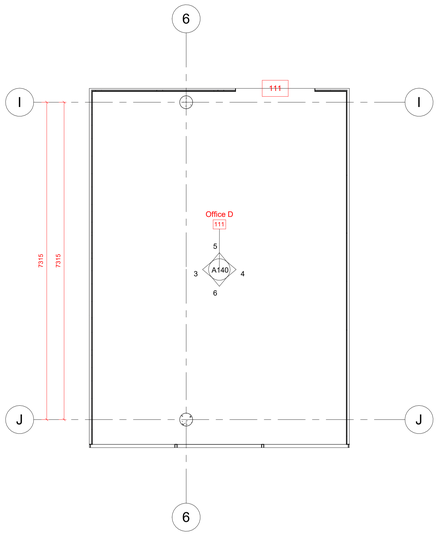


1 Room Plan - 111 - Office D
1 : 50

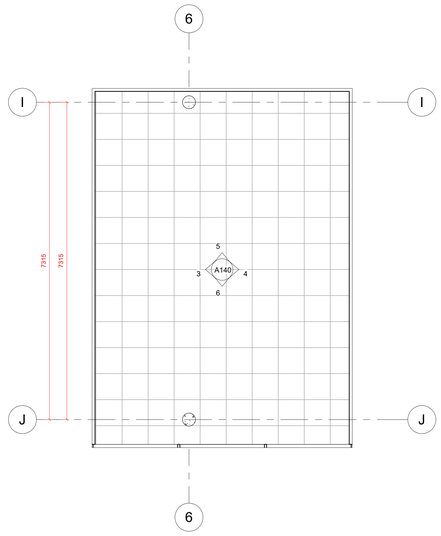


2 Room Ceiling Plan - 111 - Office D
1 : 50

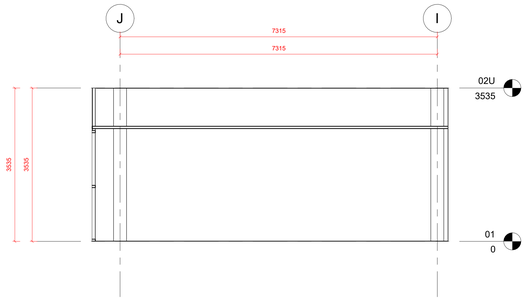


3 Room Elevation - 111 - Office D - north
1 : 50

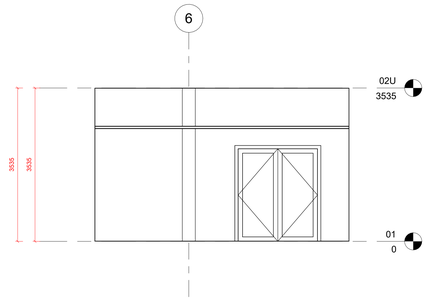

5 Room Elevation - 111 - Office D - east
1 : 50

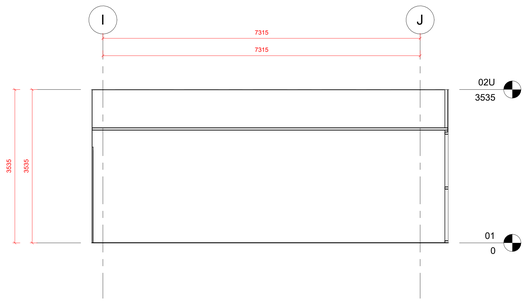

4 Room Elevation - 111 - Office D - south
1 : 50

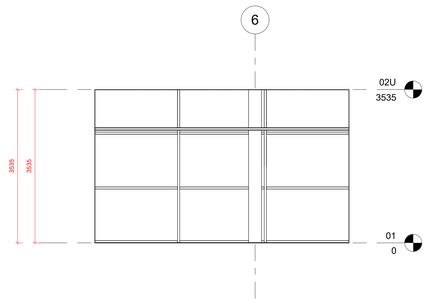

6 Room Elevation - 111 - Office D - west
1 : 50

www.ideatura.ai

No.	Description	Date

Owner

Project Name


Room Layout - 111 - Office D

Project number	Project Number
Date	Issue Date
Drawn by	Author
Checked by	Checker


A140

Scale 1 : 50


2026-03-09 12:36:30

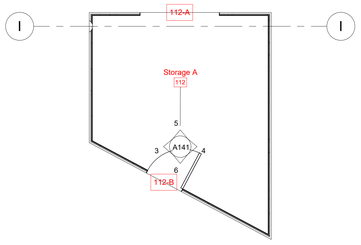


1 Room Plan - 112 - Storage A
1 : 50

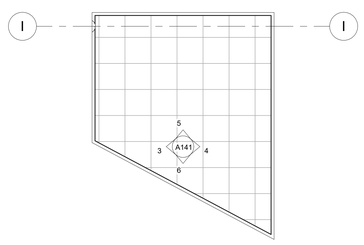


2 Room Ceiling Plan - 112 - Storage A
1 : 50

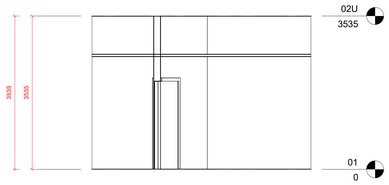


3 Room Elevation - 112 - Storage A - north
1 : 50

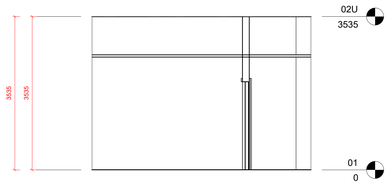

4 Room Elevation - 112 - Storage A - south
1 : 50

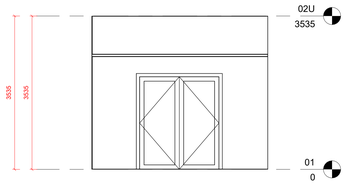

5 Room Elevation - 112 - Storage A - east
1 : 50

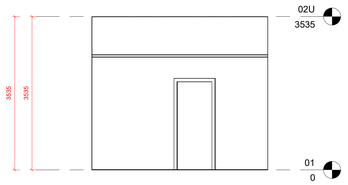

6 Room Elevation - 112 - Storage A - west
1 : 50

www.ideatura.ai

No.	Description	Date

Owner

Project Name


Room Layout - 112 - Storage A

Project number	Project Number
Date	Issue Date
Drawn by	Author
Checked by	Checker


A141

Scale 1 : 50


2026-03-09 12:36:31

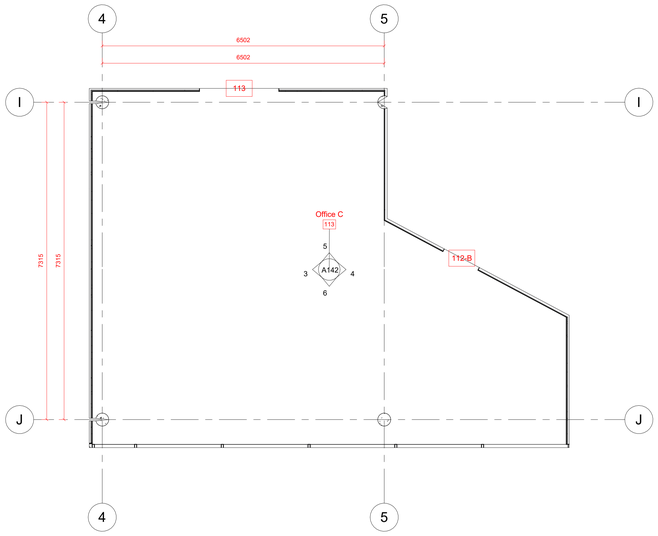


1 Room Plan - 113 - Office C
1 : 50

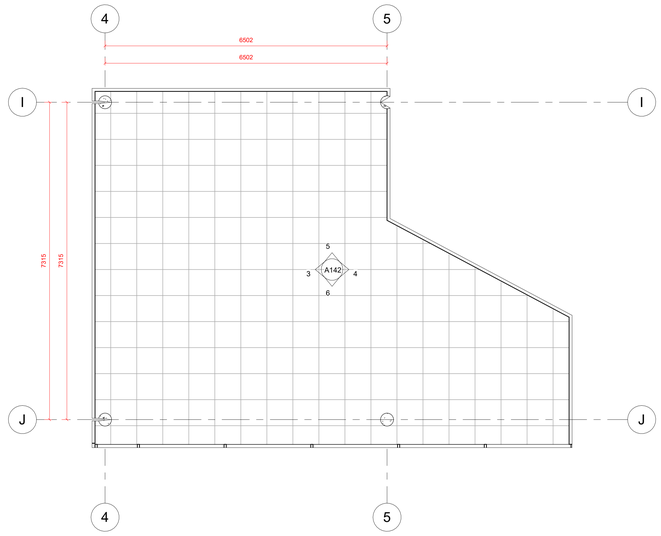


2 Room Ceiling Plan - 113 - Office C
1 : 50

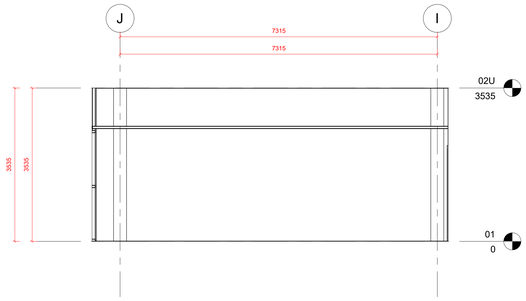


3 Room Elevation - 113 - Office C - north
1 : 50

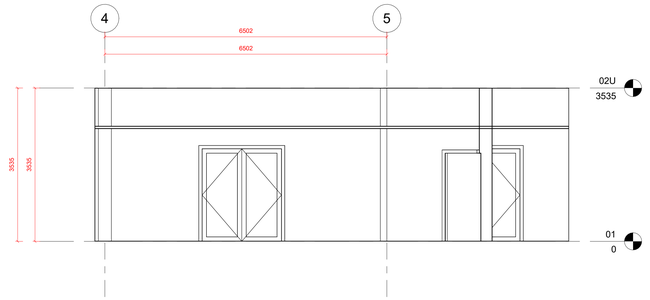

5 Room Elevation - 113 - Office C - east
1 : 50

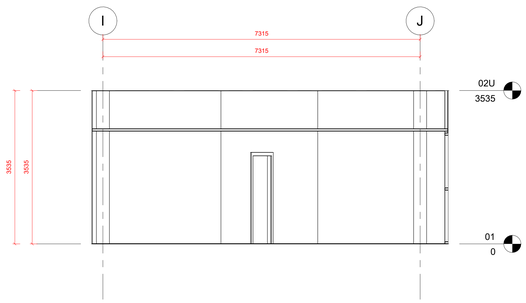

4 Room Elevation - 113 - Office C - south
1 : 50

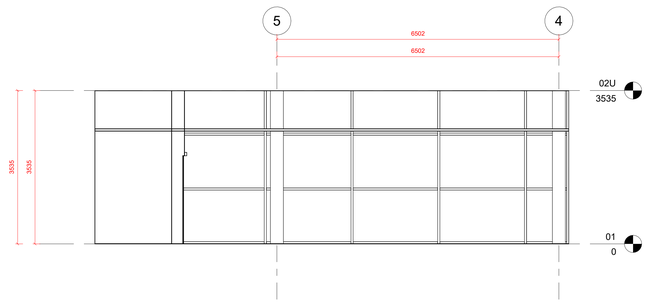

6 Room Elevation - 113 - Office C - west
1 : 50

www.ideatura.ai

No.	Description	Date

Owner

Project Name


Room Layout - 113 - Office C

Project number	Project Number
Date	Issue Date
Drawn by	Author
Checked by	Checker


A142

Scale 1 : 50


2026-03-09 12:36:31

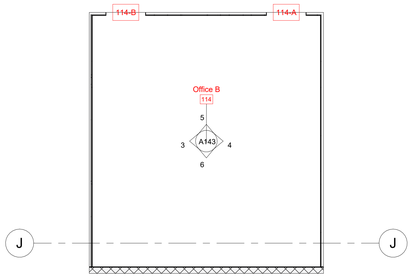


1 Room Plan - 114 - Office B
1 : 50

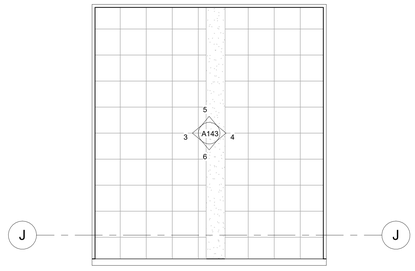


2 Room Ceiling Plan - 114 - Office B
1 : 50

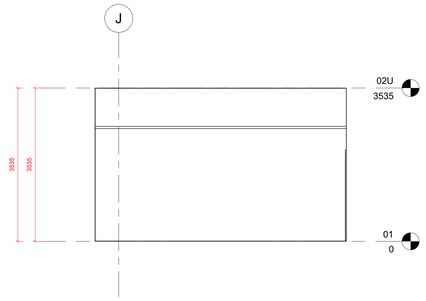


3 Room Elevation - 114 - Office B - north
1 : 50

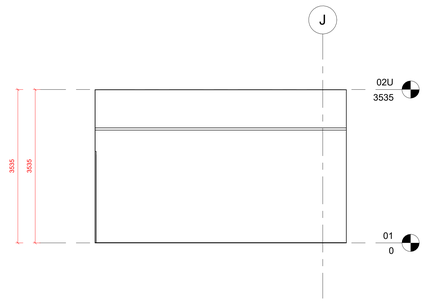

4 Room Elevation - 114 - Office B - south
1 : 50

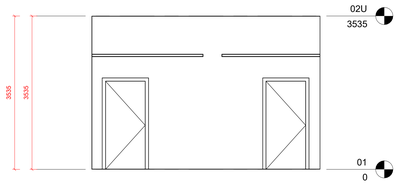

5 Room Elevation - 114 - Office B - east
1 : 50

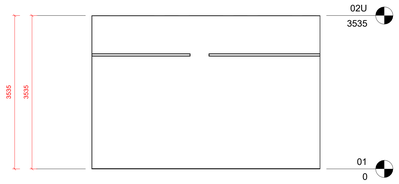

6 Room Elevation - 114 - Office B - west
1 : 50

www.ideatura.ai

No.	Description	Date

Owner

Project Name


Room Layout - 114 - Office B

Project number	Project Number
Date	Issue Date
Drawn by	Author
Checked by	Checker


A143

Scale 1 : 50


2026-03-09 12:36:32

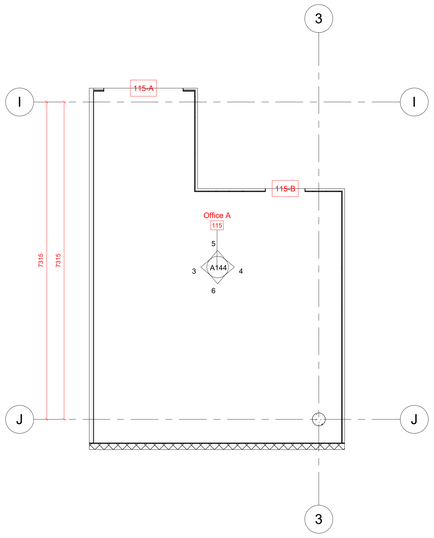


1 Room Plan - 115 - Office A
1 : 50

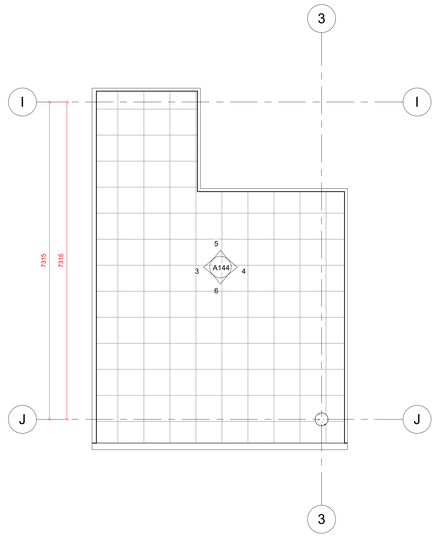


2 Room Ceiling Plan - 115 - Office A
1 : 50

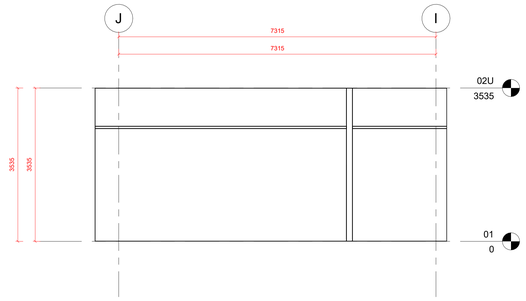


3 Room Elevation - 115 - Office A - north
1 : 50

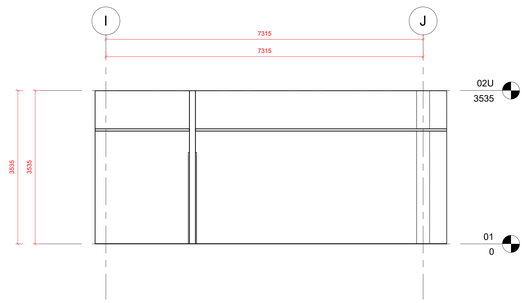

4 Room Elevation - 115 - Office A - south
1 : 50

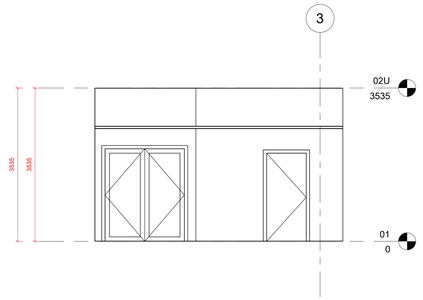

5 Room Elevation - 115 - Office A - east
1 : 50

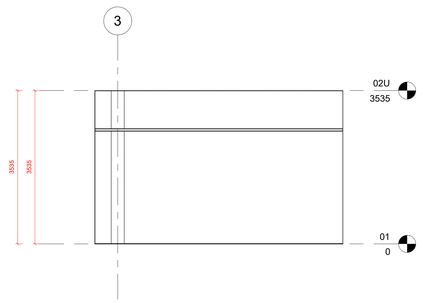

6 Room Elevation - 115 - Office A - west
1 : 50

www.ideatura.ai

No.	Description	Date

Owner

Project Name


Room Layout - 115 - Office A

Project number	Project Number
Date	Issue Date
Drawn by	Author
Checked by	Checker


A144

Scale 1 : 50


2026-03-09 12:36:33

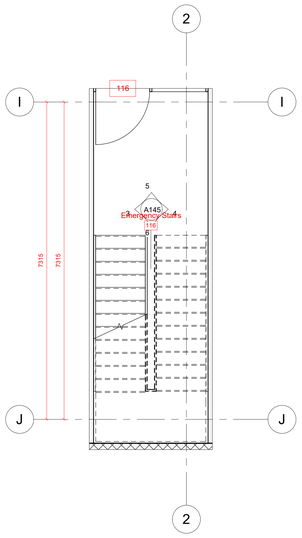


1 Room Plan - 116 - Emergency Stairs
1 : 50

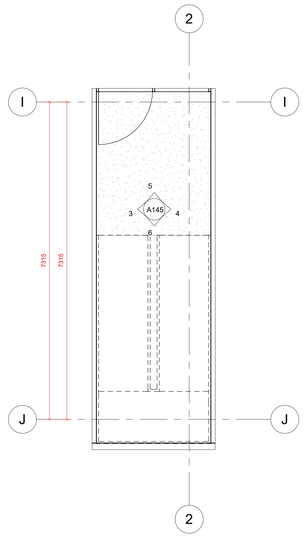


2 Room Ceiling Plan - 116 - Emergency Stairs
1 : 50

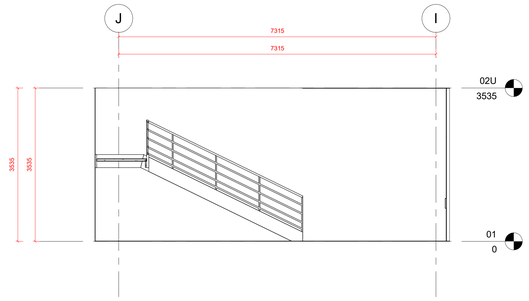


3 Room Elevation - 116 - Emergency Stairs - north
1 : 50

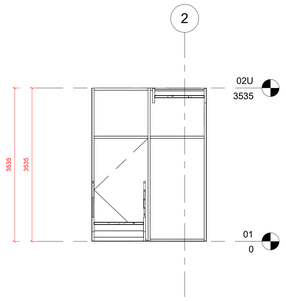

5 Room Elevation - 116 - Emergency Stairs - east
1 : 50

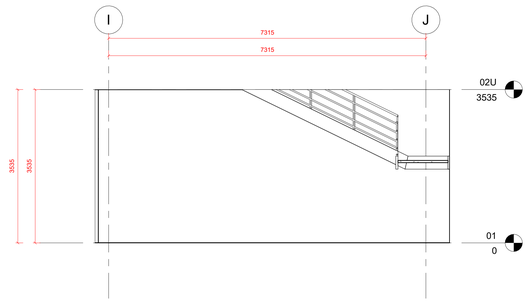

4 Room Elevation - 116 - Emergency Stairs - south
1 : 50

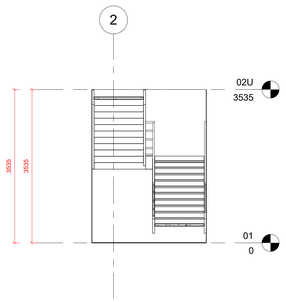

6 Room Elevation - 116 - Emergency Stairs - west
1 : 50

www.ideatura.ai

No.	Description	Date

Owner

Project Name


Room Layout - 116 - Emergency Stairs

Project number	Project Number
Date	Issue Date
Drawn by	Author
Checked by	Checker


A145

Scale 1 : 50


2026-03-09 12:36:34

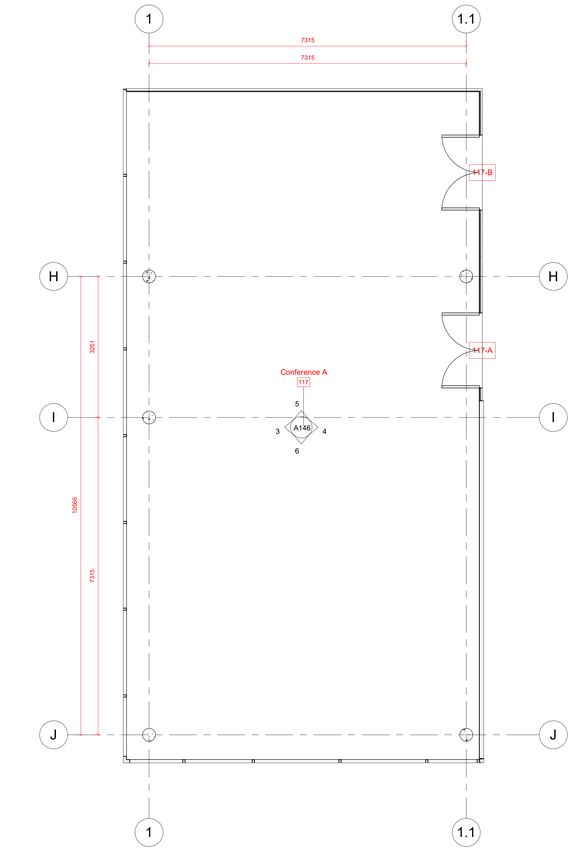


1 Room Plan - 117 - Conference A
1 : 50

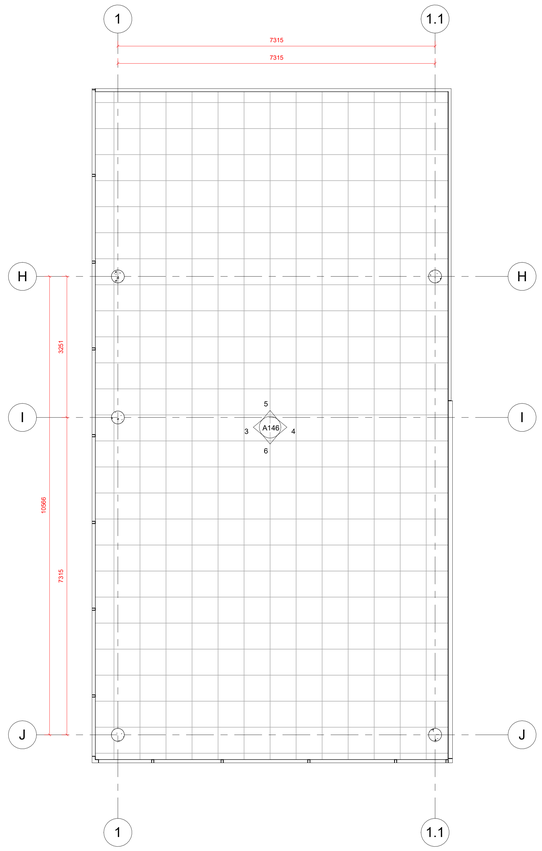


2 Room Ceiling Plan - 117 - Conference A
1 : 50

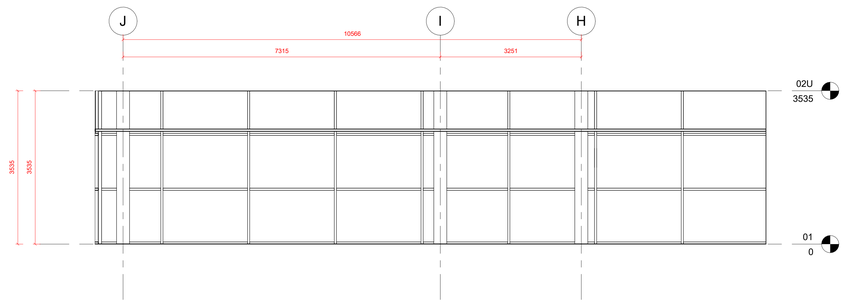


3 Room Elevation - 117 - Conference A - north
1 : 50

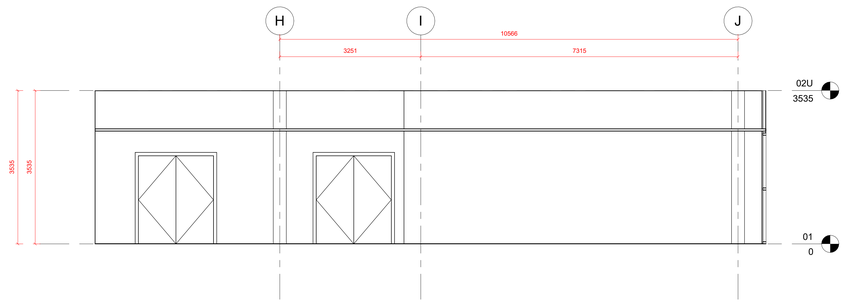

4 Room Elevation - 117 - Conference A - south
1 : 50

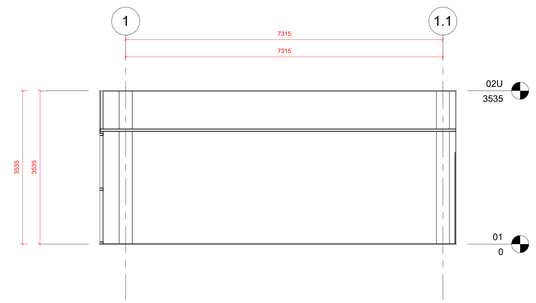

5 Room Elevation - 117 - Conference A - east
1 : 50

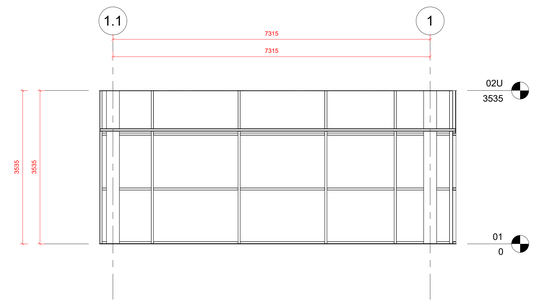

6 Room Elevation - 117 - Conference A - west
1 : 50

www.ideatura.ai

No.	Description	Date

Owner

Project Name


Room Layout - 117 - Conference A

Project number	Project Number
Date	Issue Date
Drawn by	Author
Checked by	Checker


A146

Scale 1 : 50


2026-03-09 12:36:35

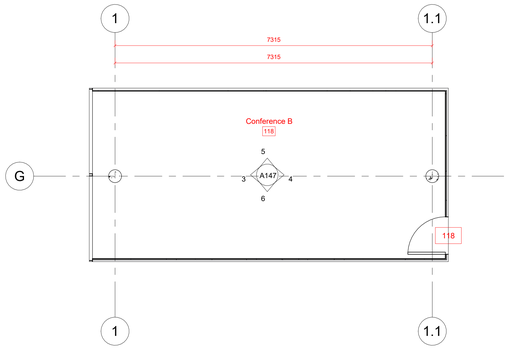


1 Room Plan - 118 - Conference B
1 : 50

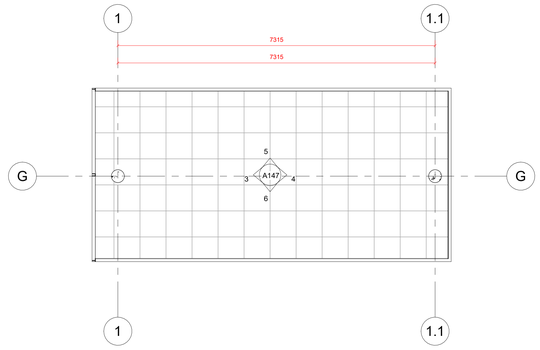


2 Room Ceiling Plan - 118 - Conference B
1 : 50

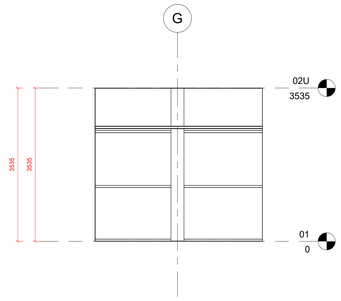


3 Room Elevation - 118 - Conference B - north
1 : 50

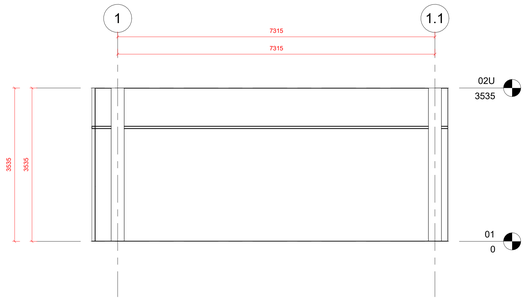

5 Room Elevation - 118 - Conference B - east
1 : 50

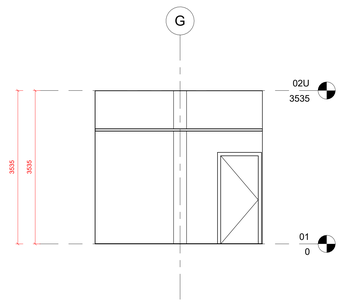

4 Room Elevation - 118 - Conference B - south
1 : 50

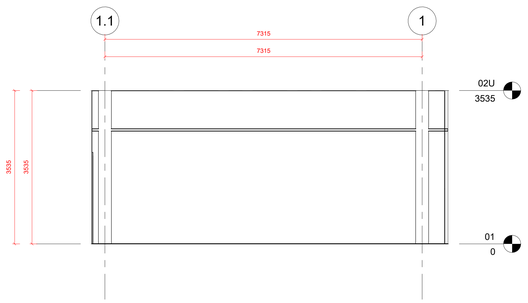

6 Room Elevation - 118 - Conference B - west
1 : 50

www.ideatura.ai

No.	Description	Date

Owner

Project Name


Room Layout - 118 - Conference B

Project number	Project Number
Date	Issue Date
Drawn by	Author
Checked by	Checker


A147

Scale 1 : 50


2026-03-09 12:36:36

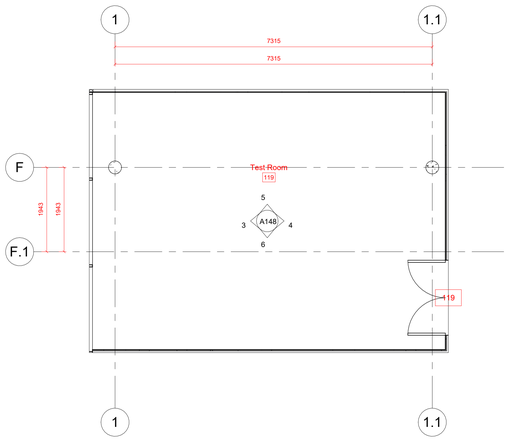


1 Room Plan - 119 - Test Room
1 : 50

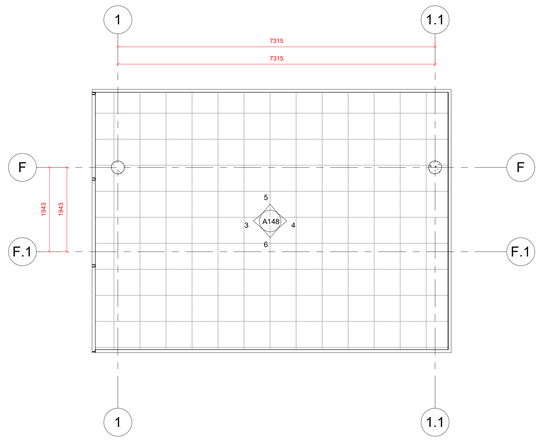


2 Room Ceiling Plan - 119 - Test Room
1 : 50

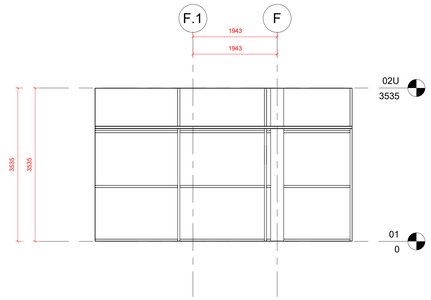


3 Room Elevation - 119 - Test Room - north
1 : 50

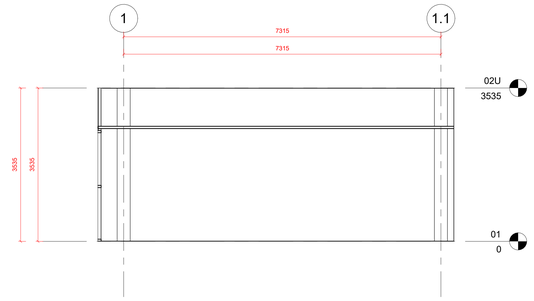

5 Room Elevation - 119 - Test Room - east
1 : 50

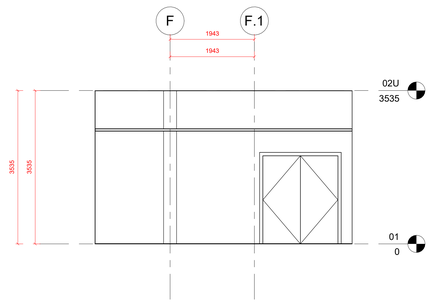

4 Room Elevation - 119 - Test Room - south
1 : 50

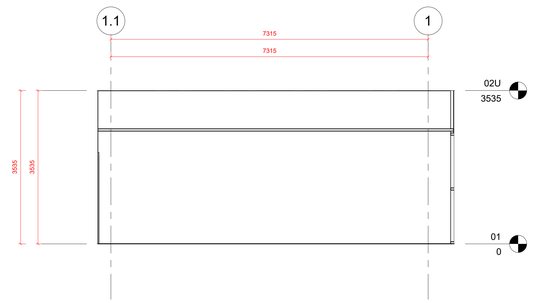

6 Room Elevation - 119 - Test Room - west
1 : 50

www.ideatura.ai

No.	Description	Date

Owner

Project Name


Room Layout - 119 - Test Room

Project number	Project Number
Date	Issue Date
Drawn by	Author
Checked by	Checker


A148

Scale 1 : 50


2026-03-09 12:36:37

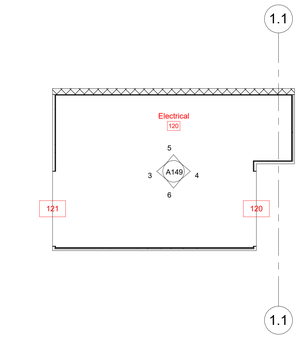


1 Room Plan - 120 - Electrical
1 : 50

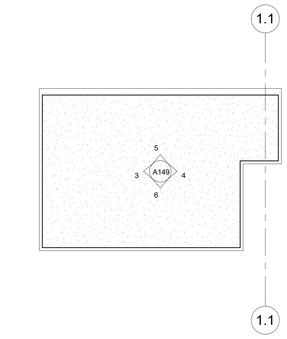


2 Room Ceiling Plan - 120 - Electrical
1 : 50

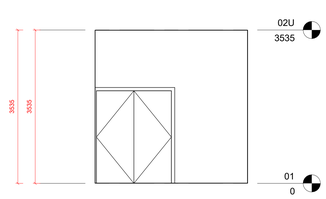


3 Room Elevation - 120 - Electrical - north
1 : 50

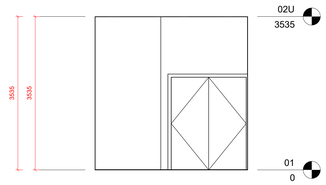

4 Room Elevation - 120 - Electrical - south
1 : 50

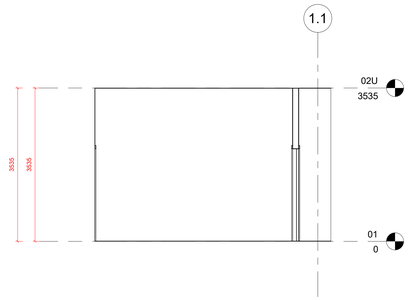

5 Room Elevation - 120 - Electrical - east
1 : 50

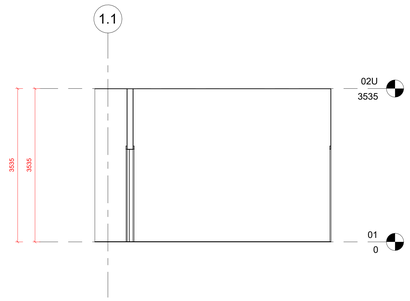

6 Room Elevation - 120 - Electrical - west
1 : 50

www.ideatura.ai

No.	Description	Date

Owner

Project Name


Room Layout - 120 - Electrical

Project number	Project Number
Date	Issue Date
Drawn by	Author
Checked by	Checker


A149

Scale 1 : 50


2026-03-09 12:36:38

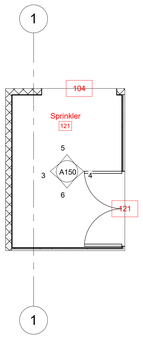


1 Room Plan - 121 - Sprinkler
1 : 50

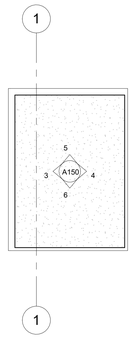


2 Room Ceiling Plan - 121 - Sprinkler
1 : 50

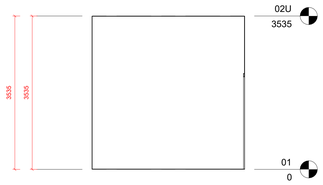


3 Room Elevation - 121 - Sprinkler - north
1 : 50

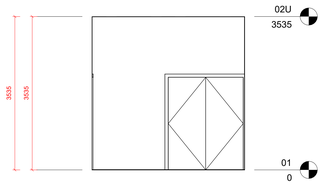

4 Room Elevation - 121 - Sprinkler - south
1 : 50

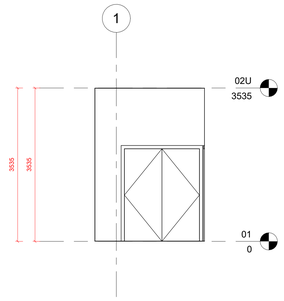

5 Room Elevation - 121 - Sprinkler - east
1 : 50

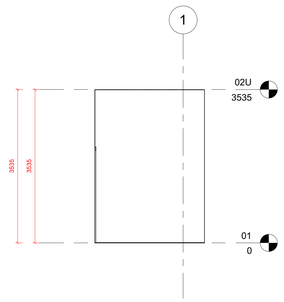

6 Room Elevation - 121 - Sprinkler - west
1 : 50

www.ideatura.ai

No.	Description	Date

Owner

Project Name


Room Layout - 121 - Sprinkler

Project number	Project Number
Date	Issue Date
Drawn by	Author
Checked by	Checker


A150

Scale 1 : 50


2026-03-09 12:36:39

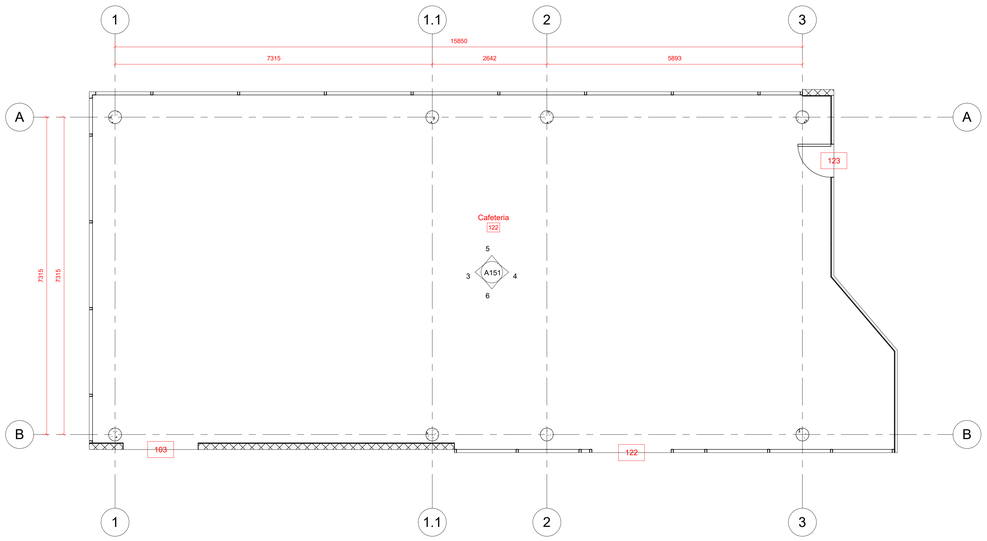


1 Room Plan - 122 - Cafeteria
1 : 50

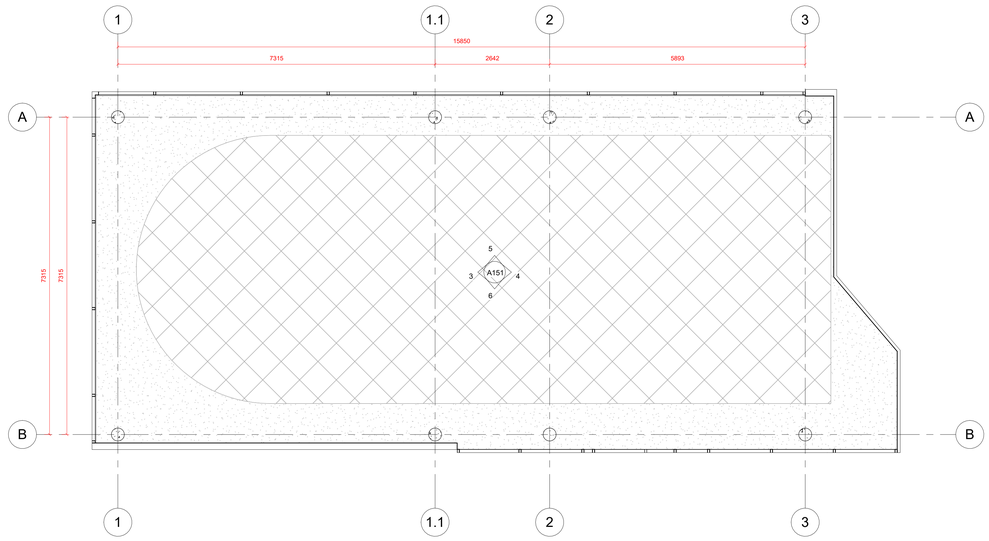


2 Room Ceiling Plan - 122 - Cafeteria
1 : 50

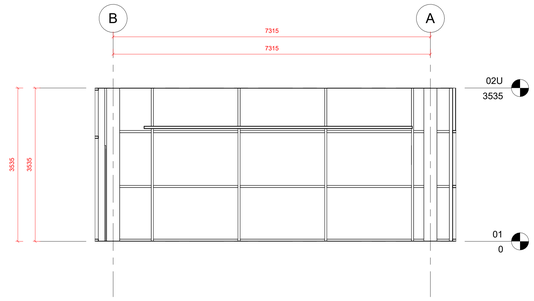


3 Room Elevation - 122 - Cafeteria - north
1 : 50

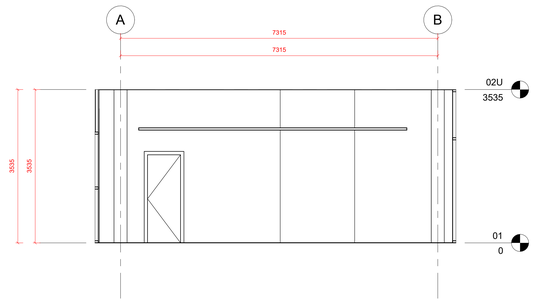

4 Room Elevation - 122 - Cafeteria - south
1 : 50

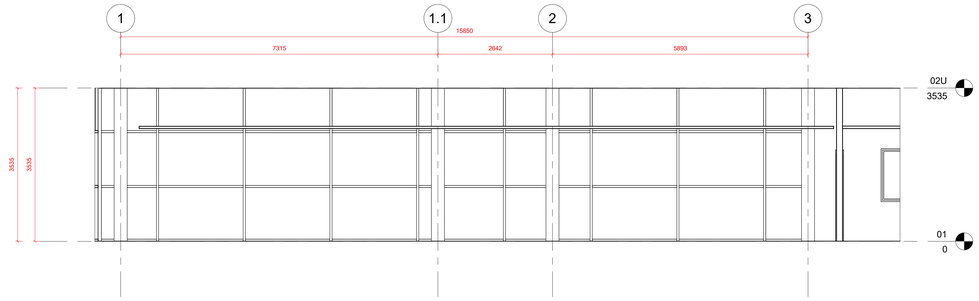

5 Room Elevation - 122 - Cafeteria - east
1 : 50

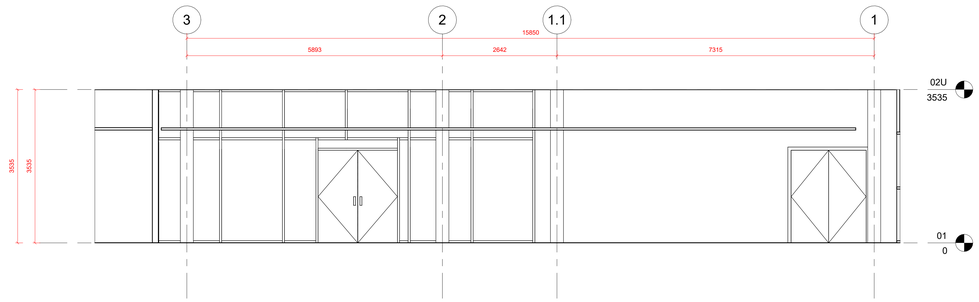

6 Room Elevation - 122 - Cafeteria - west
1 : 50

www.ideatura.ai

No.	Description	Date

Owner

Project Name


Room Layout - 122 - Cafeteria

Project number	Project Number
Date	Issue Date
Drawn by	Author
Checked by	Checker


A151

Scale 1 : 50


2026-03-09 12:36:40

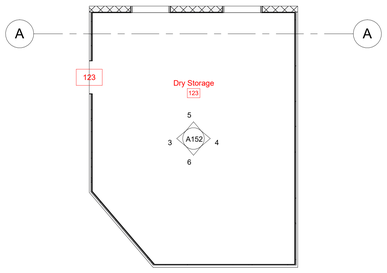


1 Room Plan - 123 - Dry Storage
1 : 50

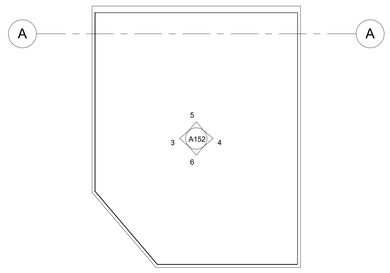


2 Room Ceiling Plan - 123 - Dry Storage
1 : 50

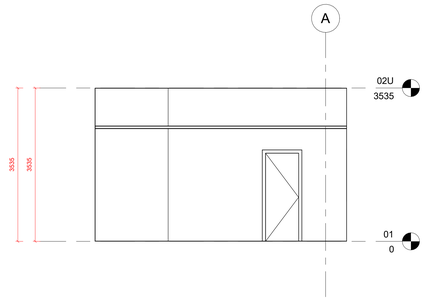


3 Room Elevation - 123 - Dry Storage - north
1 : 50

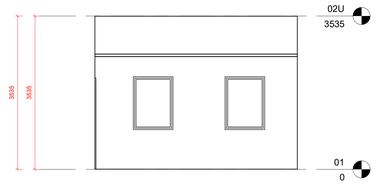

5 Room Elevation - 123 - Dry Storage - east
1 : 50

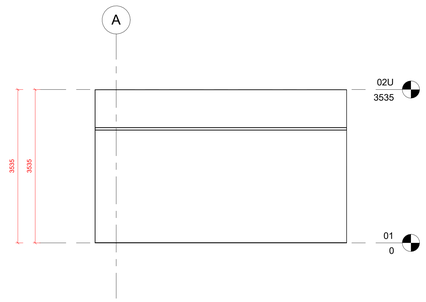

4 Room Elevation - 123 - Dry Storage - south
1 : 50

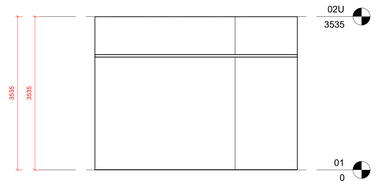

6 Room Elevation - 123 - Dry Storage - west
1 : 50

www.ideatura.ai

No.	Description	Date

Owner

Project Name


Room Layout - 123 - Dry Storage

Project number	Project Number
Date	Issue Date
Drawn by	Author
Checked by	Checker


A152

Scale 1 : 50


2026-03-09 12:36:41

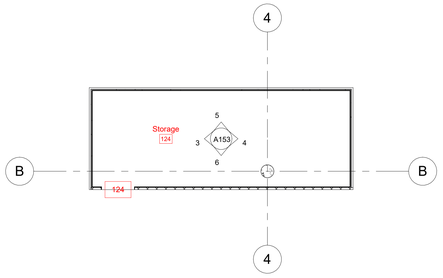


1 Room Plan - 124 - Storage
1 : 50

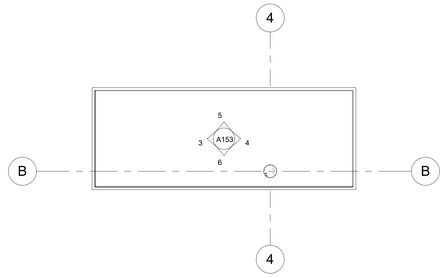


2 Room Ceiling Plan - 124 - Storage
1 : 50

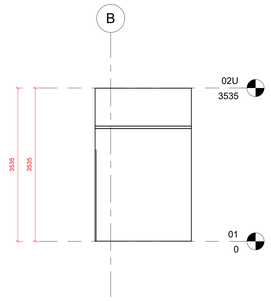


3 Room Elevation - 124 - Storage - north
1 : 50

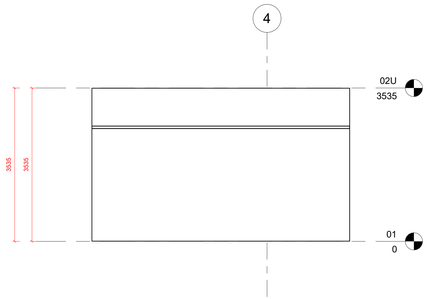

5 Room Elevation - 124 - Storage - east
1 : 50

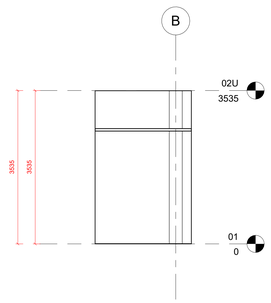

4 Room Elevation - 124 - Storage - south
1 : 50

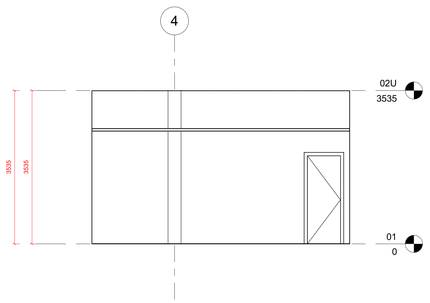

6 Room Elevation - 124 - Storage - west
1 : 50

www.ideatura.ai

No.	Description	Date

Owner

Project Name


Room Layout - 124 - Storage

Project number	Project Number
Date	Issue Date
Drawn by	Author
Checked by	Checker


A153

Scale 1 : 50


2026-03-09 12:36:41

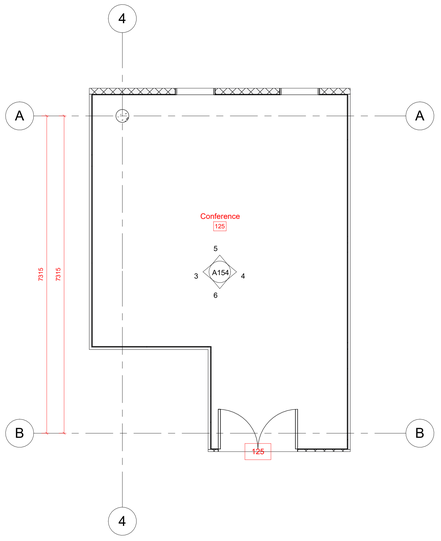


1 Room Plan - 125 - Conference
1 : 50

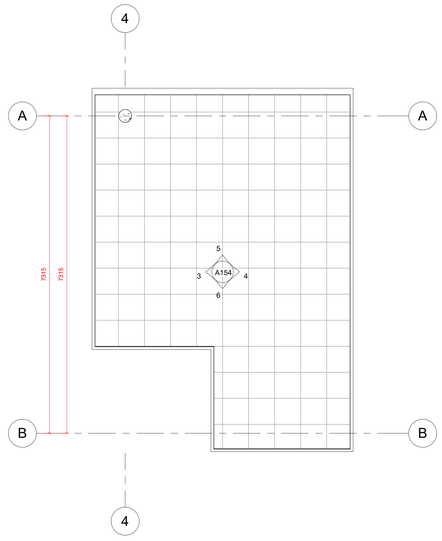


2 Room Ceiling Plan - 125 - Conference
1 : 50

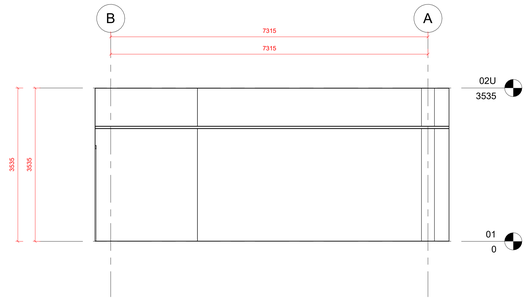


3 Room Elevation - 125 - Conference - north
1 : 50

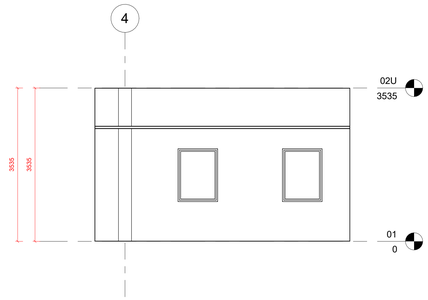

5 Room Elevation - 125 - Conference - east
1 : 50

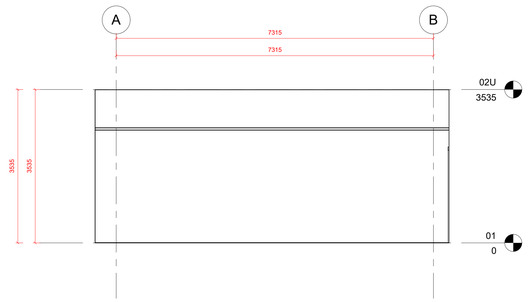

4 Room Elevation - 125 - Conference - south
1 : 50

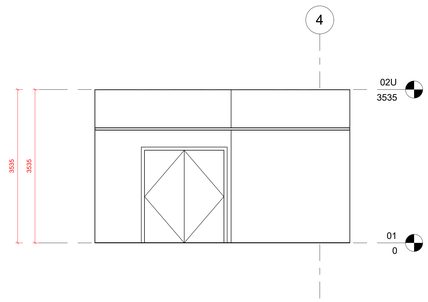

6 Room Elevation - 125 - Conference - west
1 : 50

www.ideatura.ai

No.	Description	Date

Owner

Project Name


Room Layout - 125 - Conference

Project number	Project Number
Date	Issue Date
Drawn by	Author
Checked by	Checker


A154

Scale 1 : 50


2026-03-09 12:36:42

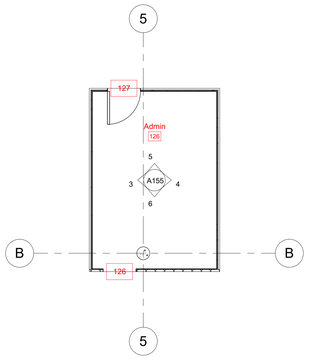


1 Room Plan - 126 - Admin
1 : 50

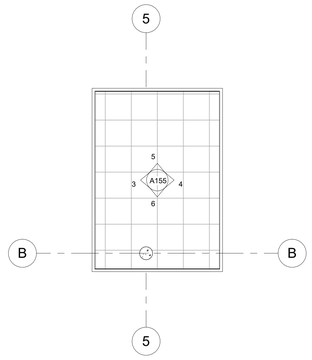


2 Room Ceiling Plan - 126 - Admin
1 : 50

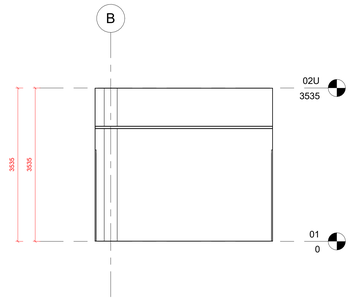


3 Room Elevation - 126 - Admin - north
1 : 50

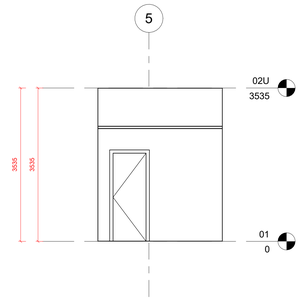

5 Room Elevation - 126 - Admin - east
1 : 50

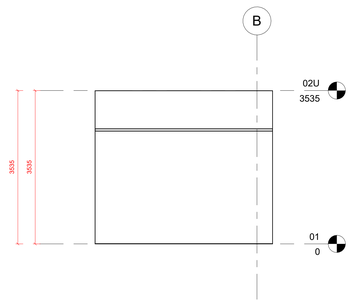

4 Room Elevation - 126 - Admin - south
1 : 50

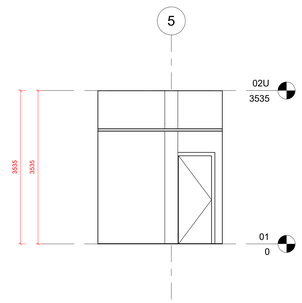

6 Room Elevation - 126 - Admin - west
1 : 50

www.ideatura.ai

No.	Description	Date

Owner

Project Name


Room Layout - 126 - Admin

Project number	Project Number
Date	Issue Date
Drawn by	Author
Checked by	Checker


A155

Scale 1 : 50


2026-03-09 12:36:43

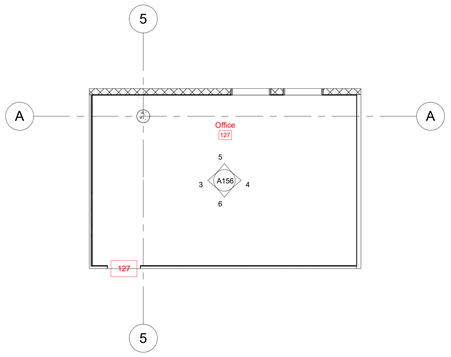


1 Room Plan - 127 - Office
1 : 50

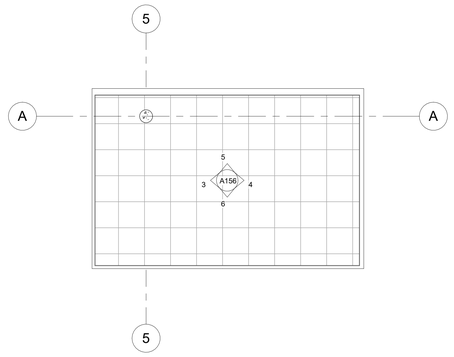


2 Room Ceiling Plan - 127 - Office
1 : 50

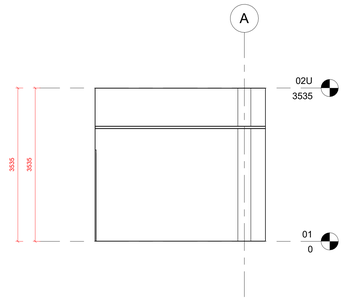


3 Room Elevation - 127 - Office - north
1 : 50

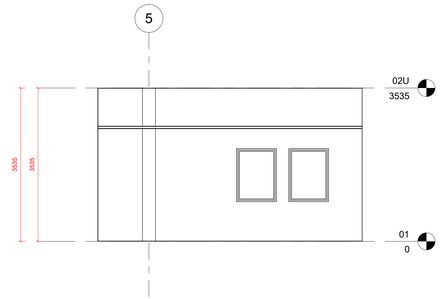

5 Room Elevation - 127 - Office - east
1 : 50

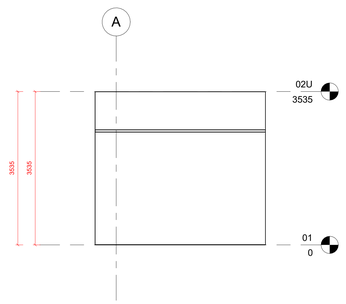

4 Room Elevation - 127 - Office - south
1 : 50

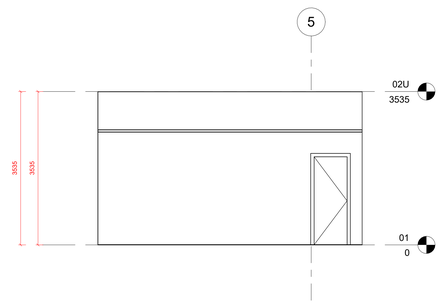

6 Room Elevation - 127 - Office - west
1 : 50

www.ideatura.ai

No.	Description	Date

Owner

Project Name


Room Layout - 127 - Office

Project number	Project Number
Date	Issue Date
Drawn by	Author
Checked by	Checker


A156

Scale 1 : 50


2026-03-09 12:36:44

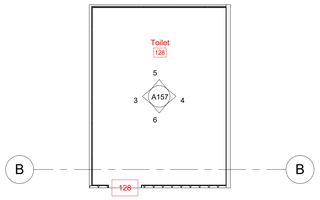


1 Room Plan - 128 - Toilet
1 : 50

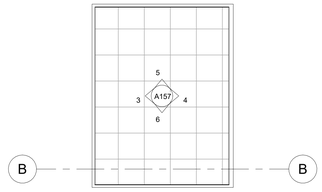


2 Room Ceiling Plan - 128 - Toilet
1 : 50

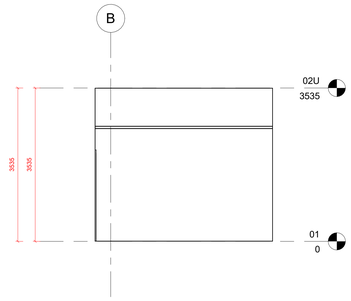


3 Room Elevation - 128 - Toilet - north
1 : 50

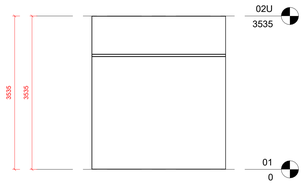

5 Room Elevation - 128 - Toilet - east
1 : 50

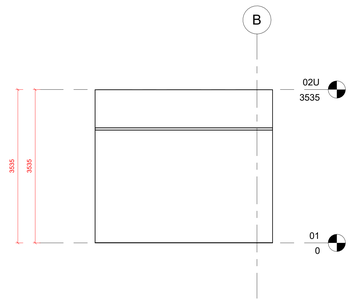

4 Room Elevation - 128 - Toilet - south
1 : 50

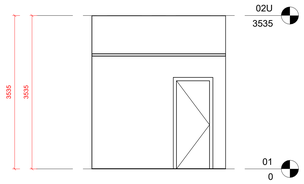

6 Room Elevation - 128 - Toilet - west
1 : 50

www.ideatura.ai

No.	Description	Date

Owner

Project Name


Room Layout - 128 - Toilet

Project number	Project Number
Date	Issue Date
Drawn by	Author
Checked by	Checker


A157

Scale 1 : 50


2026-03-09 12:36:44

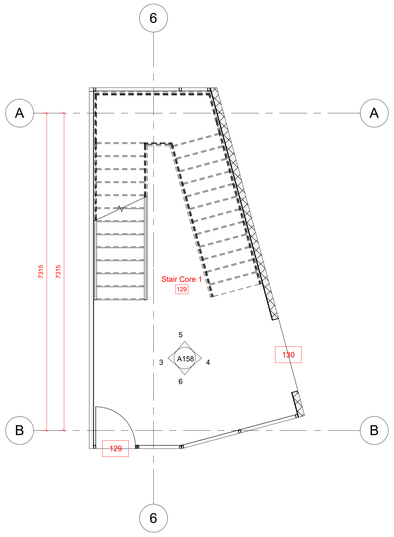


1 Room Plan - 129 - Stair Core 1
1 : 50

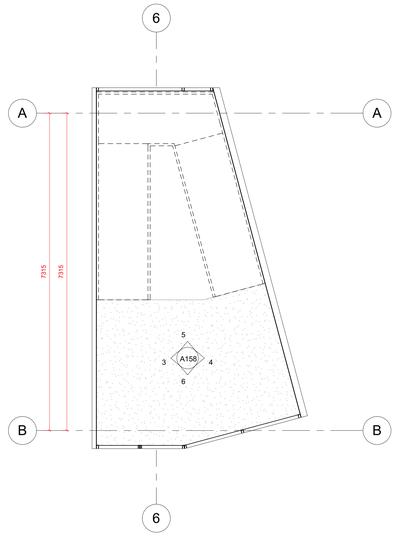


2 Room Ceiling Plan - 129 - Stair Core 1
1 : 50

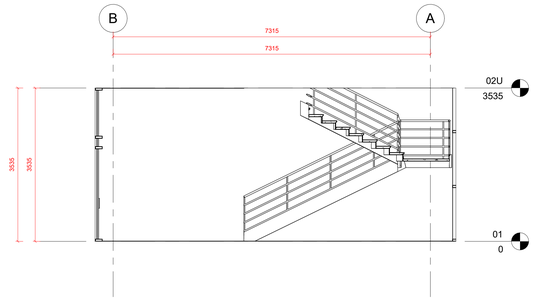


3 Room Elevation - 129 - Stair Core 1 - north
1 : 50

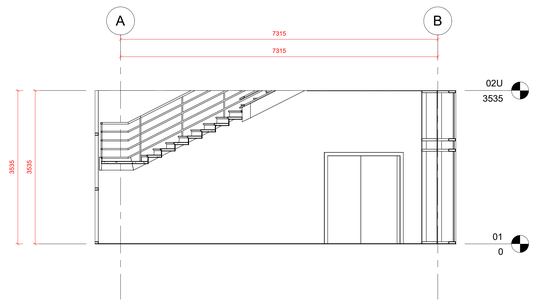

4 Room Elevation - 129 - Stair Core 1 - south
1 : 50

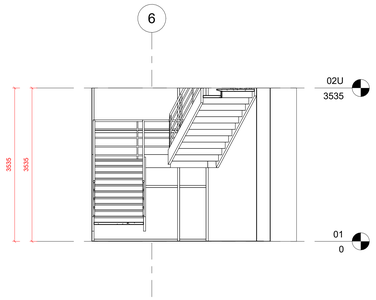

5 Room Elevation - 129 - Stair Core 1 - east
1 : 50

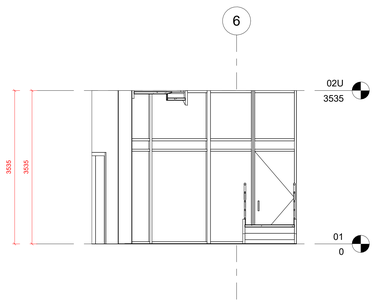

6 Room Elevation - 129 - Stair Core 1 - west
1 : 50

www.ideatura.ai

No.	Description	Date

Owner

Project Name

Room Layout - 129 - Stair Core 1

Project number	Project Number
Date	Issue Date
Drawn by	Author
Checked by	Checker

A158

Scale 1 : 50

2026-03-09 12:36:45